
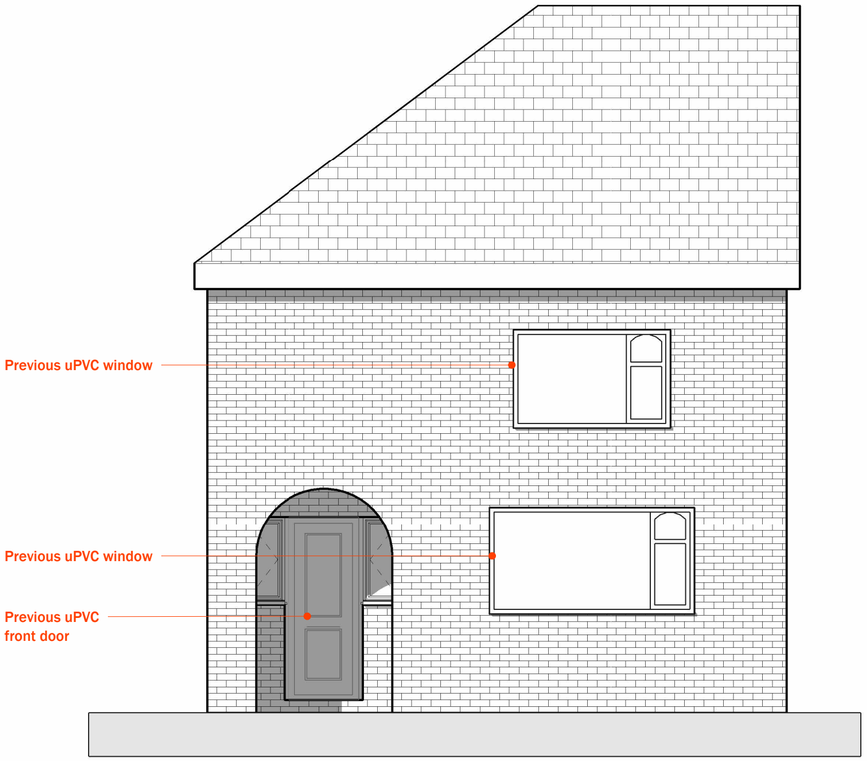


1 Previous Elevation

SCALE: 1 : 50

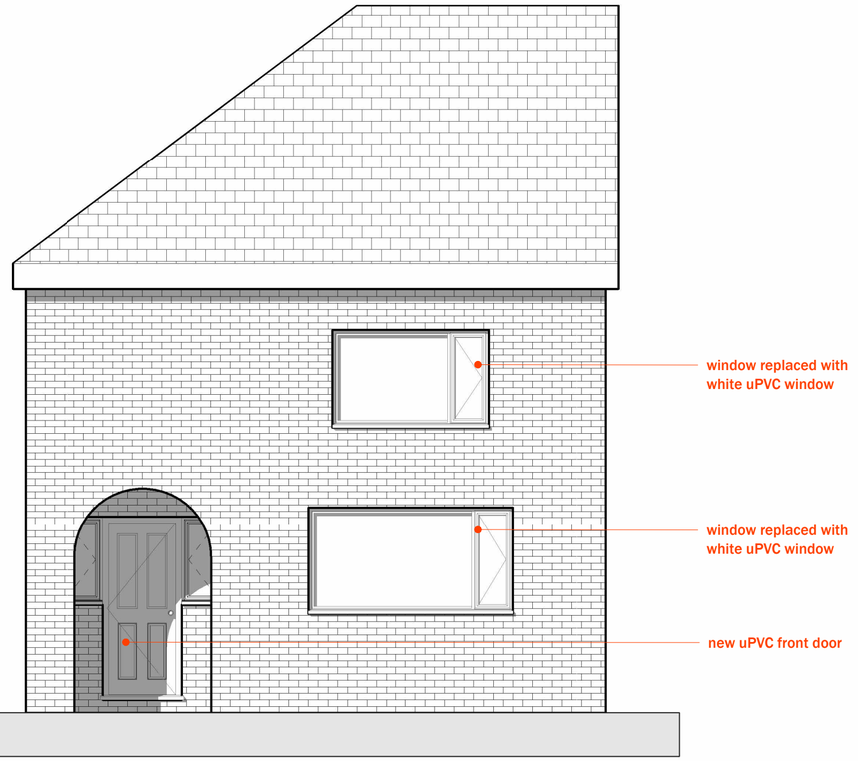

2 Proposed "Existing" Front

SCALE: 1 : 50

0 0.5 1 2m

25 Bridge View

Milfort, Belper

Project No. 19001

16.06.23

Revisions

A	03.07.23

Notes

1. This document and all drawings are copyright of GB Architecture LTD and may not be reproduced without thier specific permission.
2. Do not scale from this drawing.
3. All dimensions are in millimeters unless otherwise stated.

For Planning

Project North

Scale 1 : 50

Existing and Proposed Front Elevations

201

Sheet No. ©2023