copyright:
the copyright of this drawing, and the design it contains, remains the property of the architect. It may not be reproduced or copied without Hone Architecture Ltd's permission.
notes:
All dimensions to be checked onsite, written dimensions take precedence over scaled.

rev date int desc

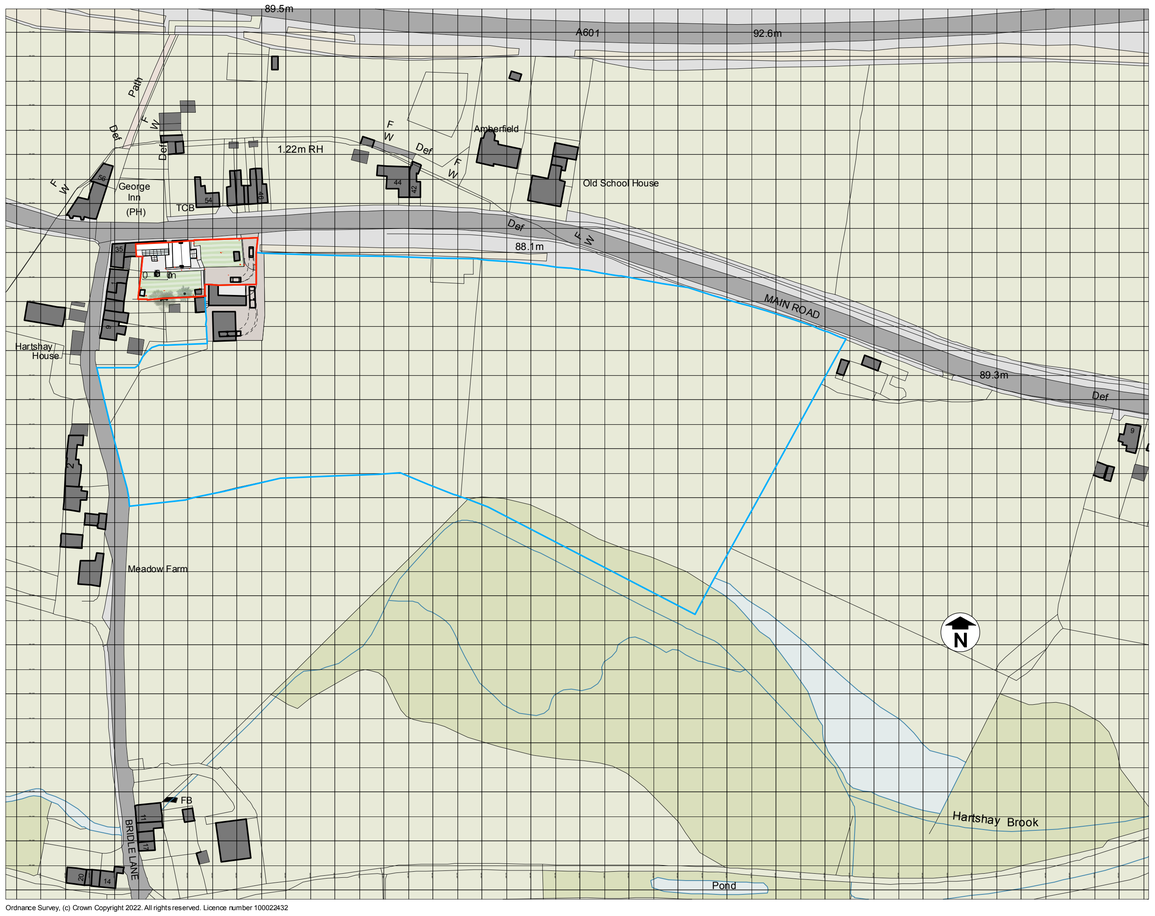

Ordnance Survey, (c) Crown Copyright 2022. All rights reserved. Licence number 100022432

1 Site location plan
Scale: 1:1250

date	Nov 22	desc	**Site Location Plan**	status	**SURVEY**
drawn	kbl	client	Mr & Mrs D Palmer	add	31 Main Road, Lower Hartshay, Ripley DE5 3RP
Scale	1:1250@A1	job no	**22-106**	dwg no	**A-001** rev -

hone architecture limited registered in England number 6997833
10 pope crescent enderby leicester t. 07590 985 639 e. kl@honeltd.co.uk