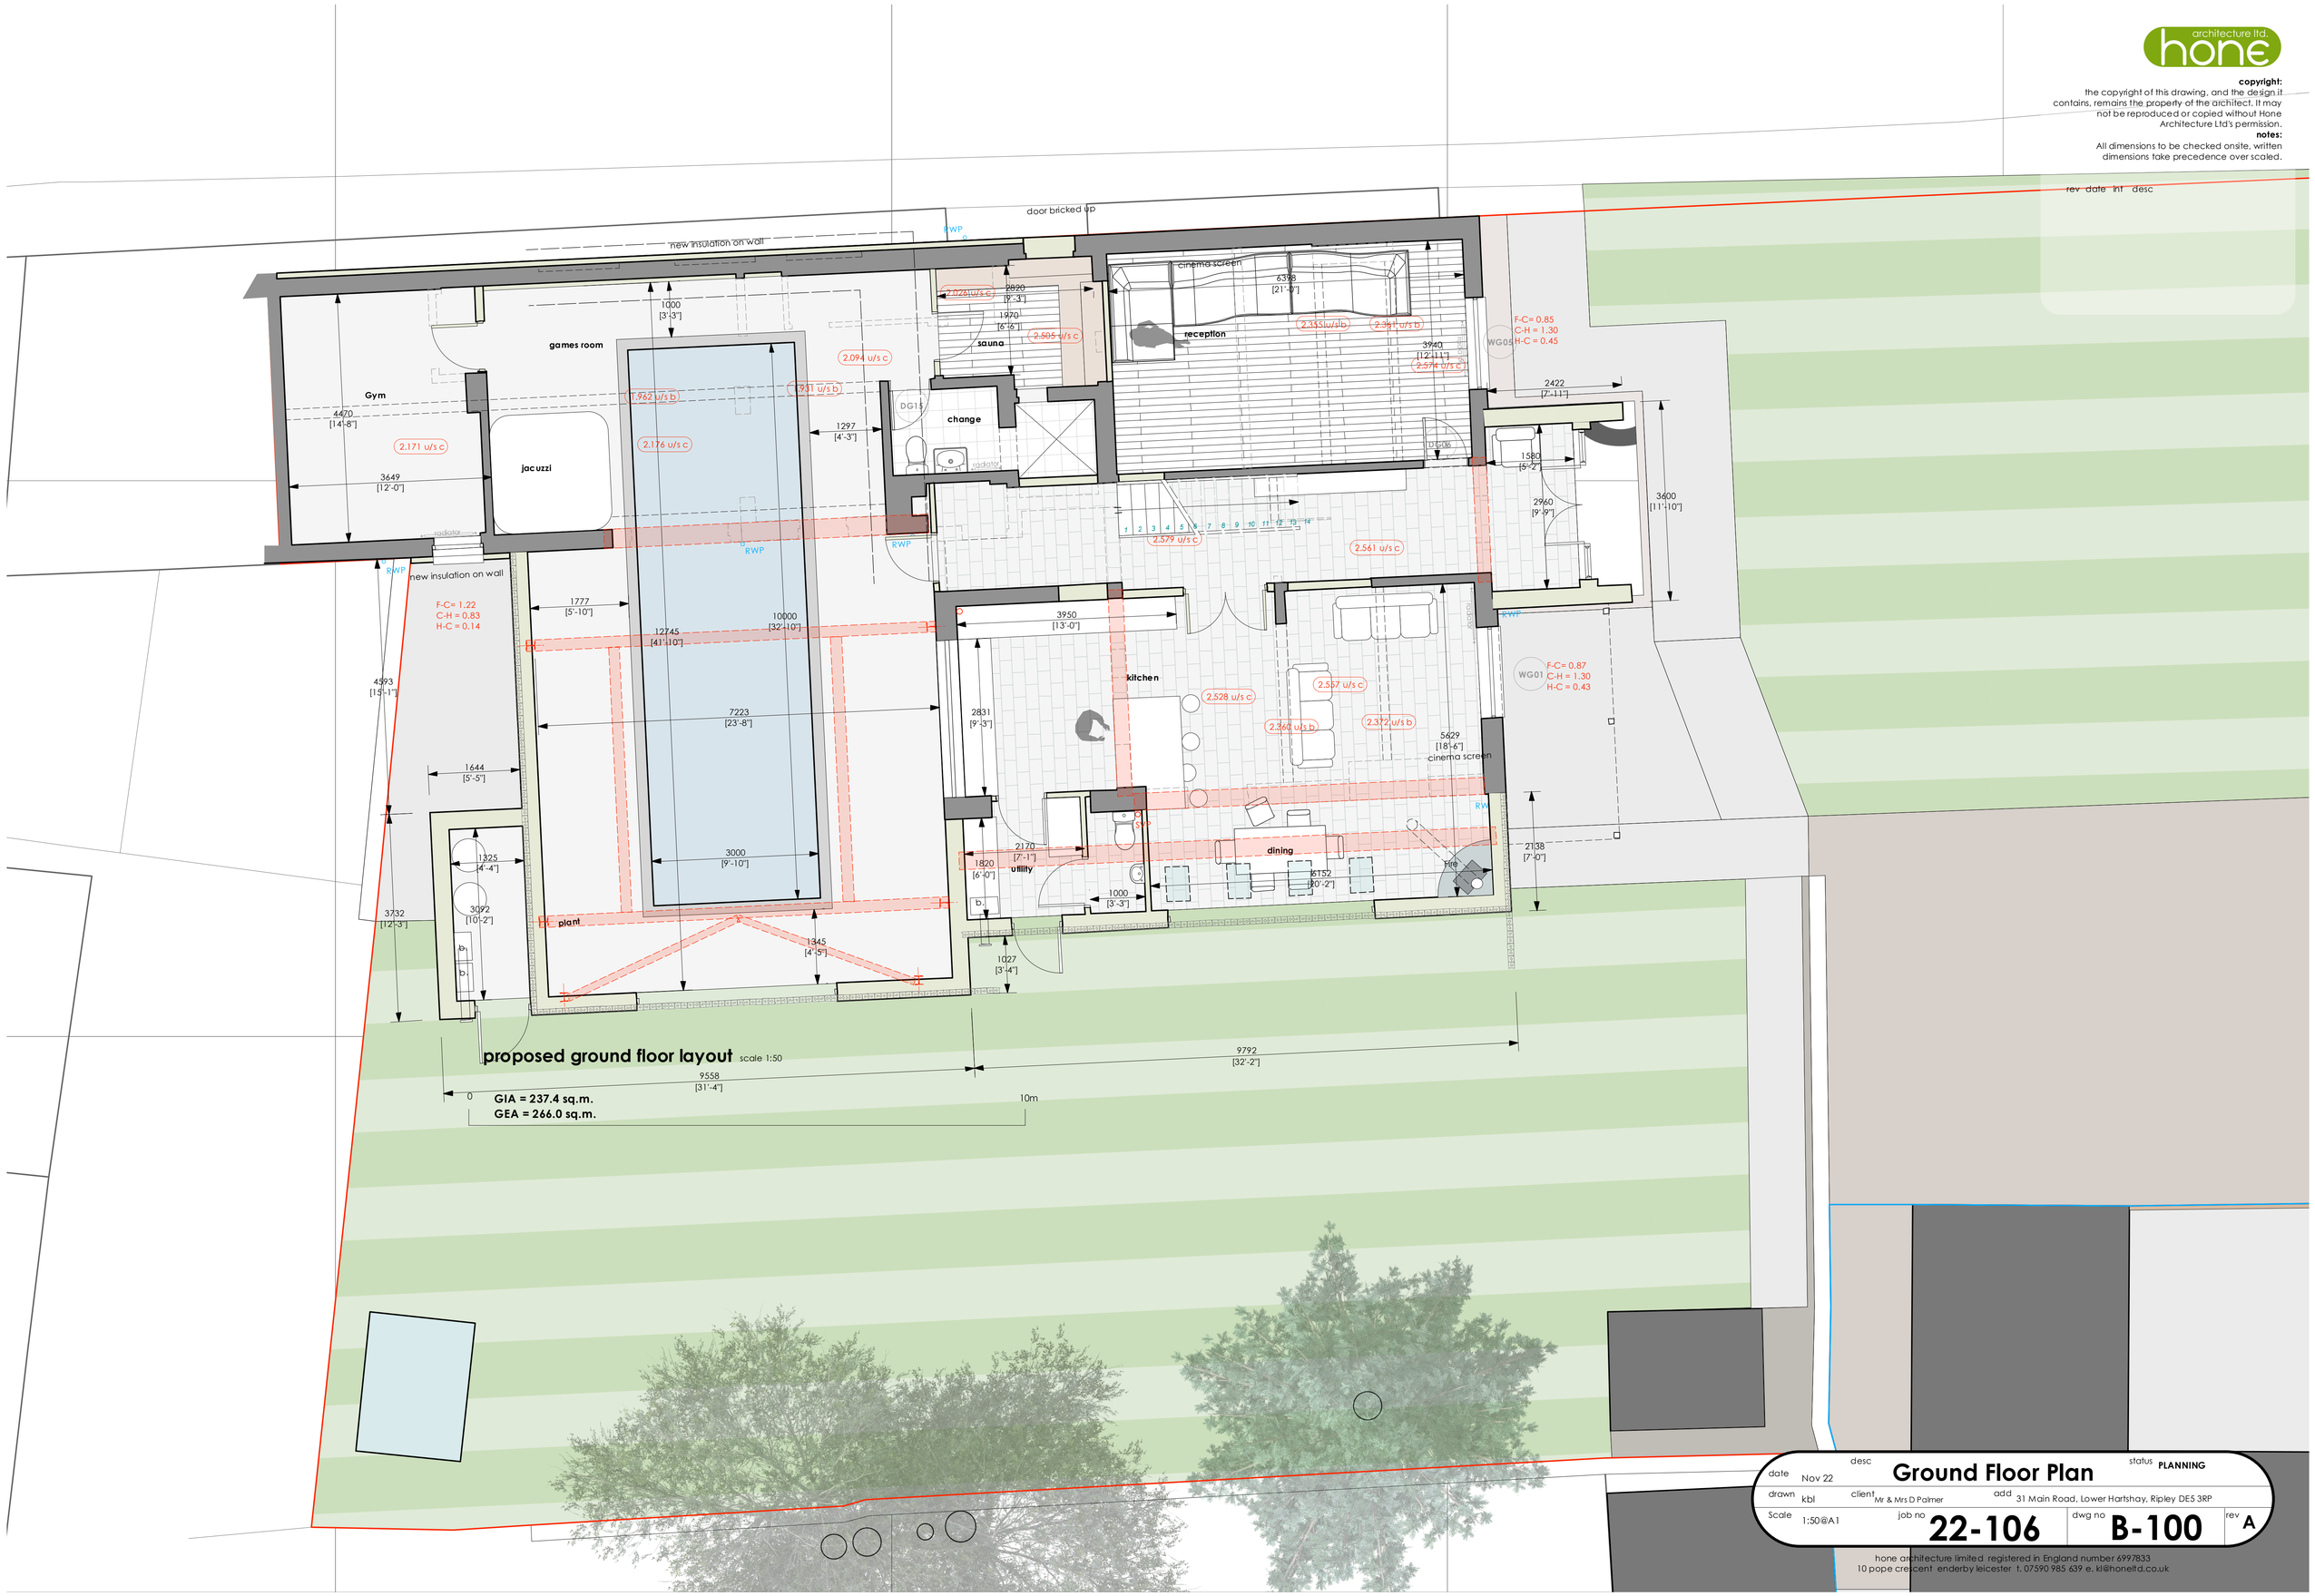

copyright:
the copyright of this drawing, and the design it contains, remains the property of the architect. It may not be reproduced or copied without Hone Architecture Ltd's permission.

notes:
All dimensions to be checked onsite, written dimensions take precedence over scaled.

rev date int desc

date Nov 22	desc **Ground Floor Plan**	status PLANNING	
drawn kbl	client Mr & Mrs D Palmer	add 31 Main Road, Lower Hartshay, Ripley DE5 3RP	
Scale 1:50@A1	job no **22-106**	dwg no **B-100**	rev A

hone architecture limited registered in England number 6997833
10 pope crescent enderby leicester t. 07590 985 639 e. kl@honeltd.co.uk