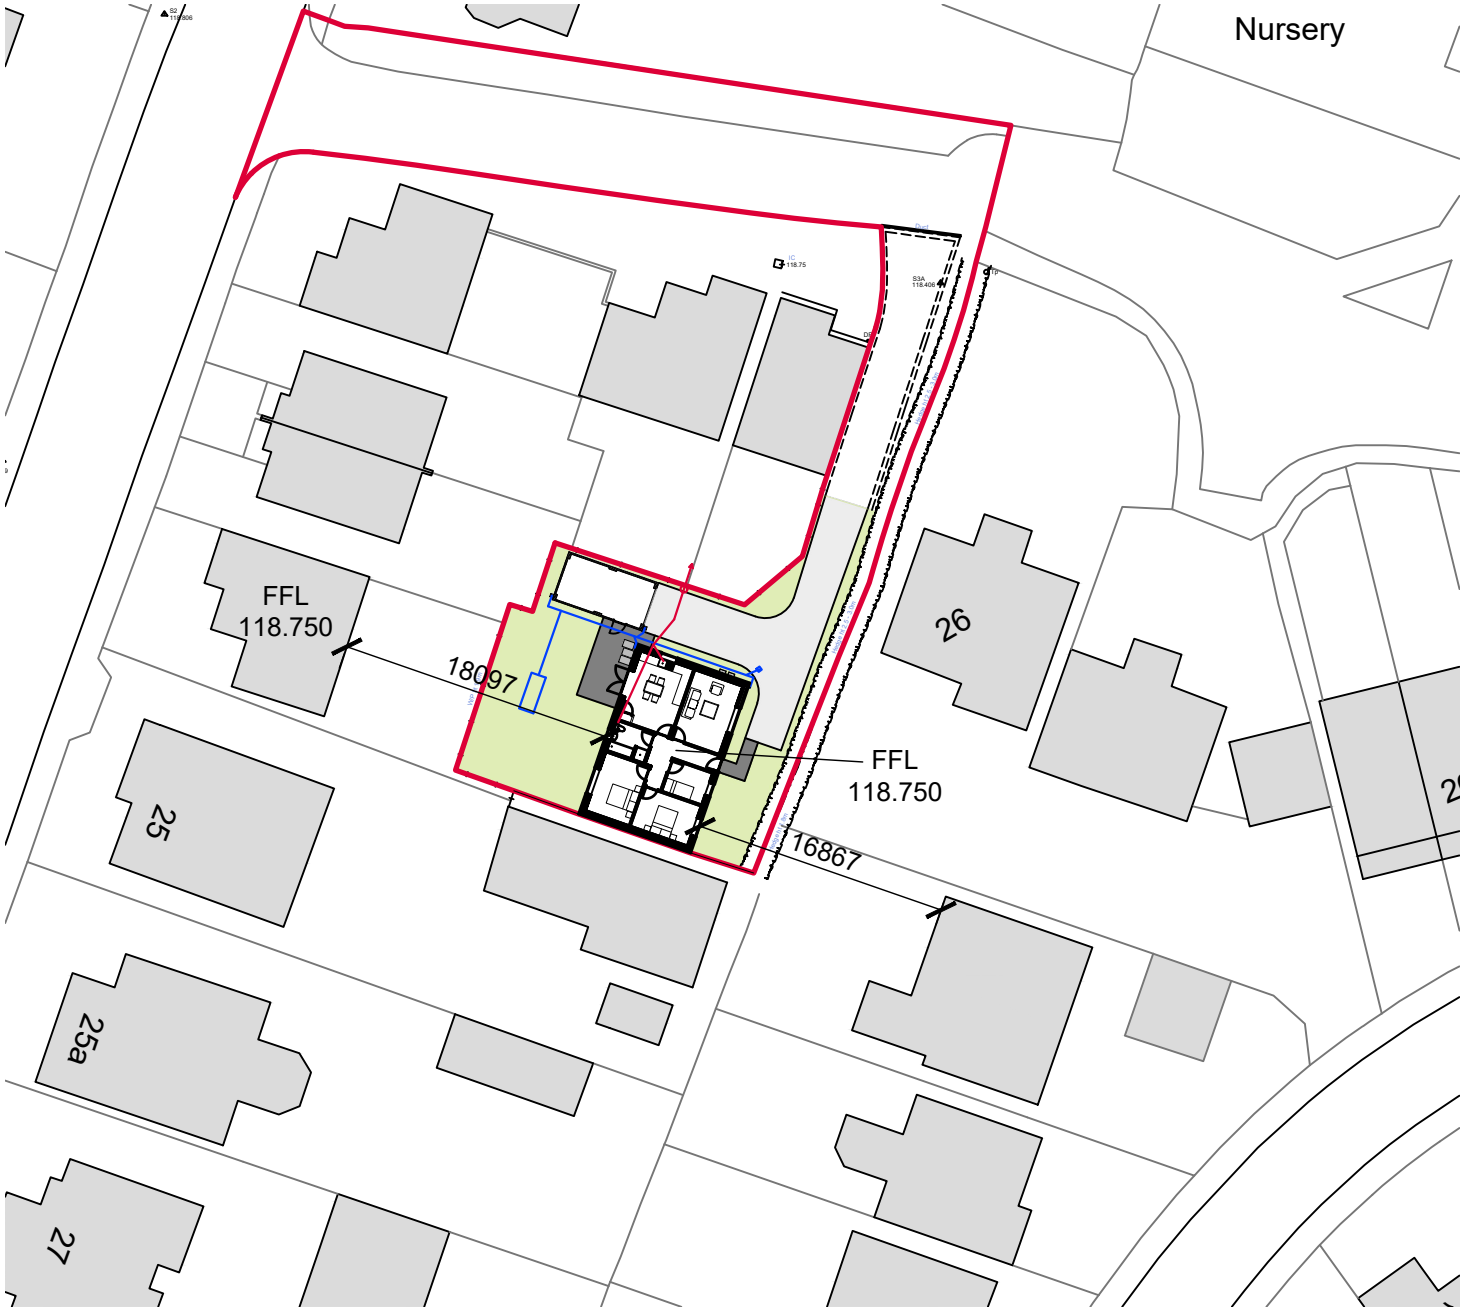


Revision Notes:

SMITH AND ROPER
ARCHITECTS AND SURVEYORS
Established 1959
Buxton Road, Bakewell, Derbyshire, DE45 1BZ
TEL: 01629 812722 FAX: 01629 814390
65-67 Church Street, Sutton in Ashfield, NG17 1FE
TEL: 01623 706222 www.smithandroper.com

Project Title:

WILMOT STREET
HEANOR
KNIGHTCROSS
SECURITY LTD

Drawing Title:

DESIGN DRAWINGS
SITE LAYOUT PLAN
AS PROPOSED

Drawn/Check: **NLR / RIS**	
First Issue: **JULY 2023**	RIBA Stage: **3**
Current Issue: **JULY 2023**	Scale: **1:500 at A4**
Drawing Number: **1266 / 002**	Revision: *****