this drawing remains the property of fisch design limited and duplication of this drawing in whole or any part is strictly forbidden without prior written permission from fisch design ltd

all structural alterations are to be approved by a structural engineer




## Proposed Ground Floor Layout

Scale 1:50@A1




## Section A_A

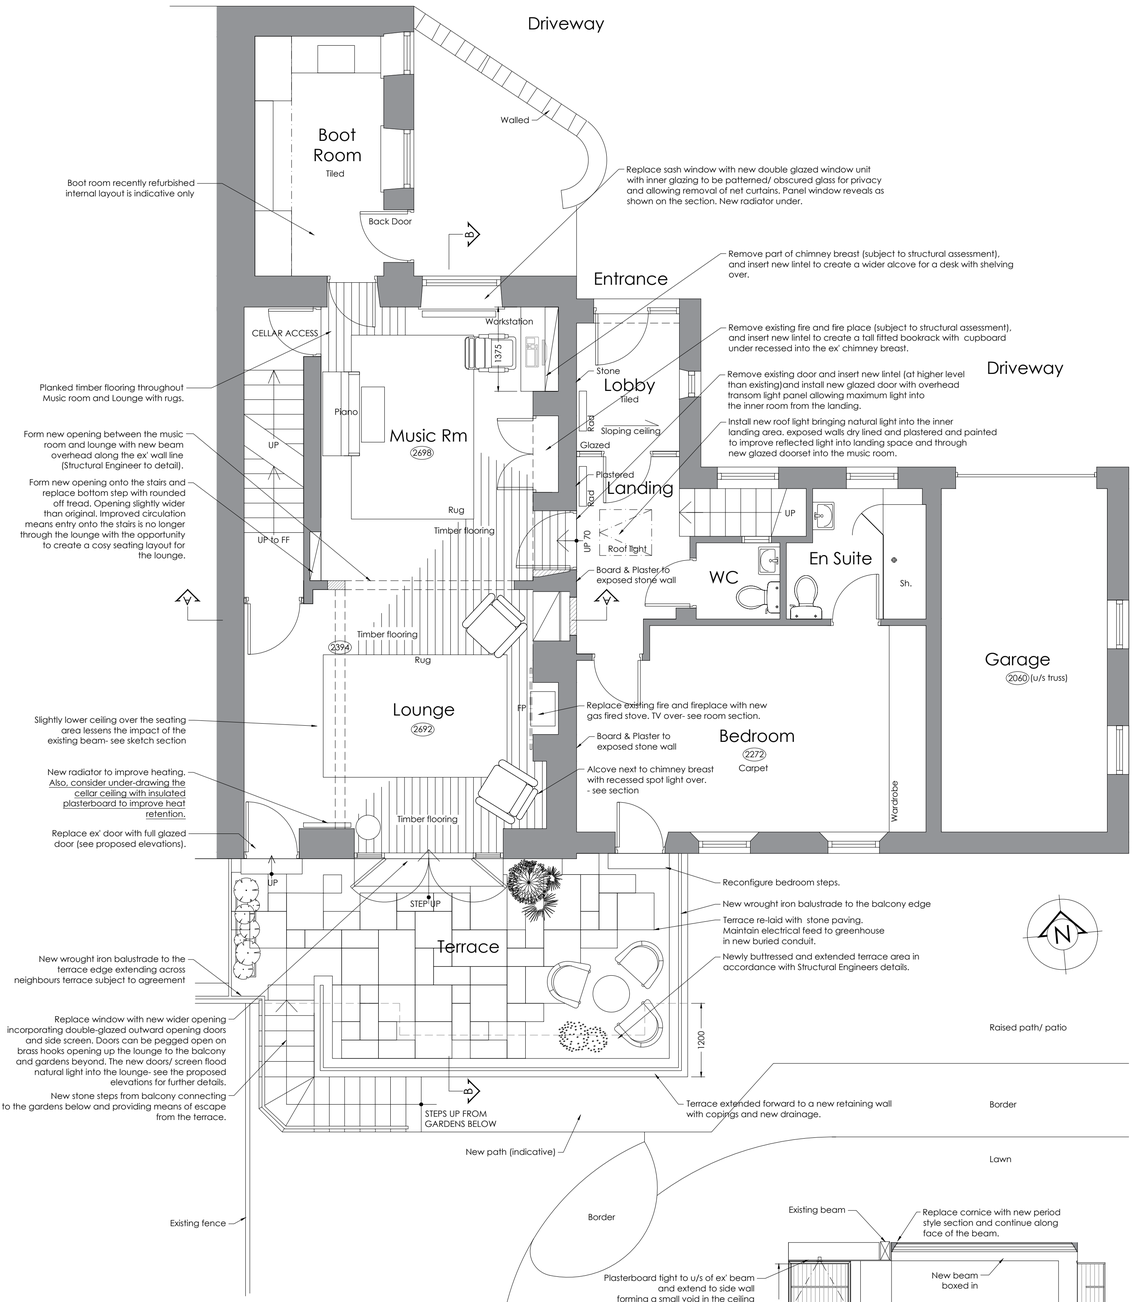


## Section B_B

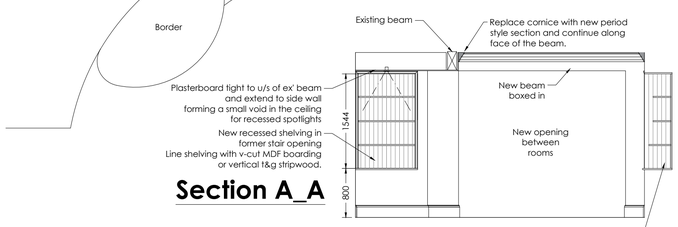


## Proposed Front (South) Elevation

Scale 1:50@A1

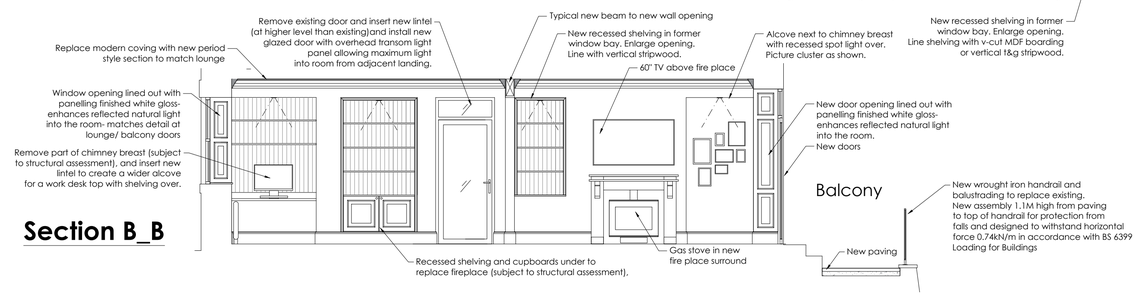


## Proposed Front Elevation (Terrace cut away)

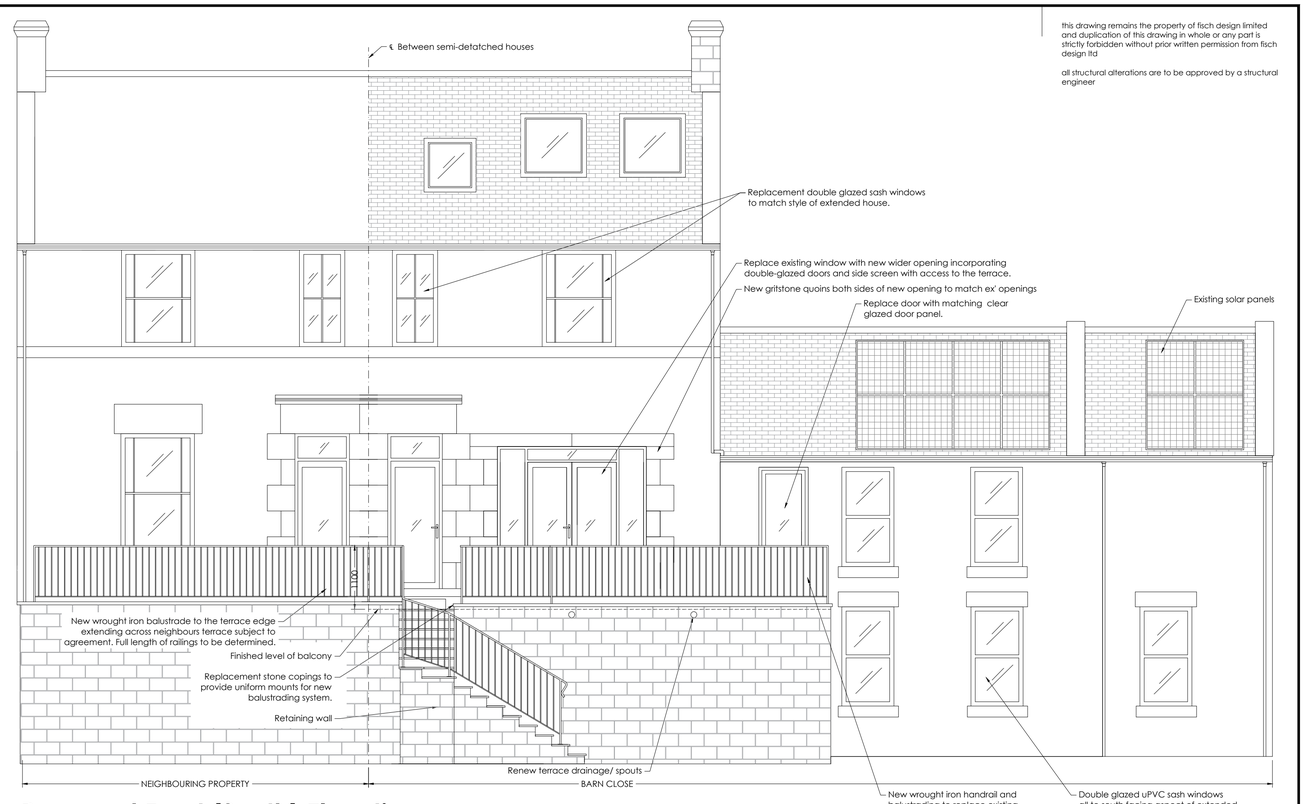Scale 1:50@A1

0 1 2 3 4 5 10

**Revisions**

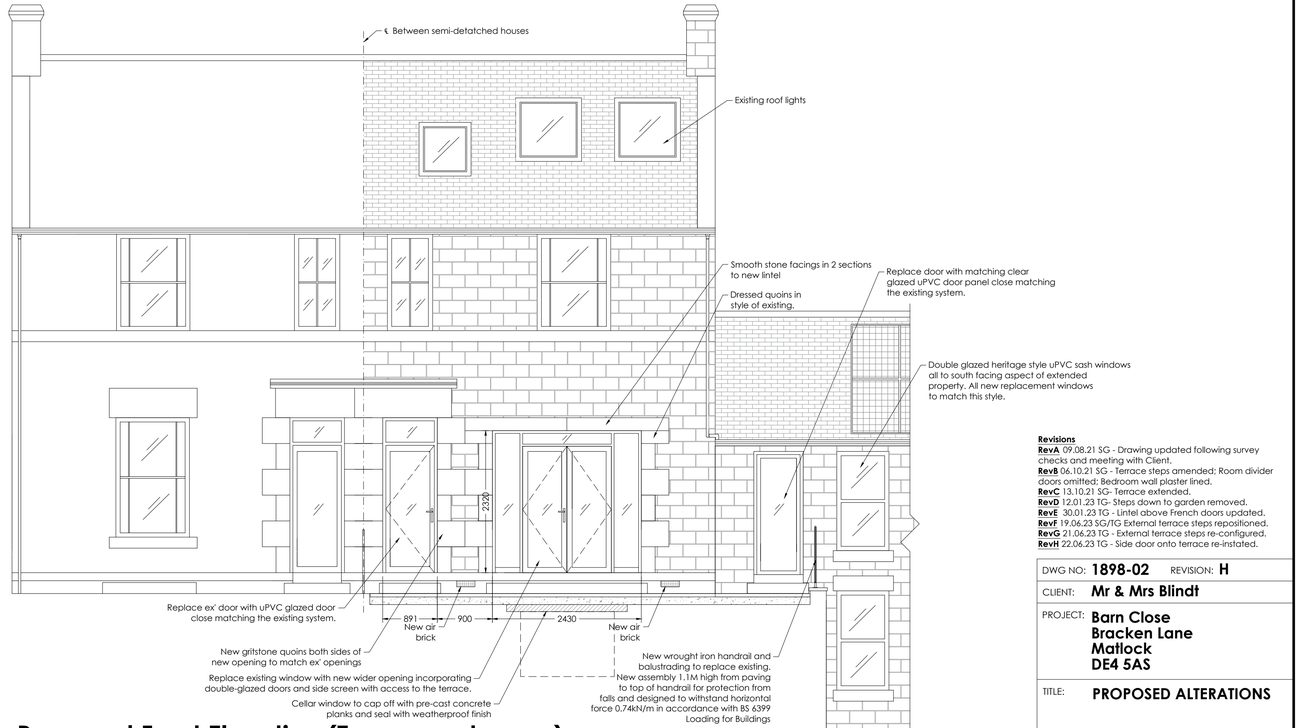**RevA** 09.08.21 SG - Drawing updated following survey checks and meeting with Client.
**RevB** 06.10.21 SG - Terrace steps amended; Room divider doors omitted; Bedroom wall plaster lined.
**RevC** 13.10.21 SG- Terrace extended.
**RevD** 12.01.23 TG- Steps down to garden removed.
**RevE** 30.01.23 TG - Lintel above French doors updated.
**RevF** 19.06.23 SG/TG External terrace steps repositioned.
**RevG** 21.06.23 TG - External terrace steps re-configured.
**RevH** 22.06.23 TG - Side door onto terrace re-instated.

| | |
|---|---|
| DWG NO: | **1898-02** REVISION: **H** |
| CLIENT: | **Mr & Mrs Blindt** |
| PROJECT: | **Barn Close<br>Bracken Lane<br>Matlock<br>DE4 5AS** |
| TITLE: | **PROPOSED ALTERATIONS** |
| ORIGIN: | **GT, TG, SG** CHECKED: **SG** |
| SCALE: | **1:50@A1** DATE: **Aug' 2021** |

fisch INTERIORS & ARCHITECTURE
FISCH DESIGN LTD
1 HERITAGE BUSINESS CENTRE
DERBY ROAD, BELPER
DERBYSHIRE, DE56 1SW
+44 (0)1773 828222 / WWW.FISCHDESIGN.CO.UK / MAIL@FISCHDESIGN.CO.UK