THIS DRAWING IS THE PROPERTY OF TDR DESIGN SERVICES LIMITED, COPYRIGHT IS RESERVED AND IS ISSUED ON THE CONDITION THAT IT IS NOT COPIED, REPRODUCED OR DISCLOSED, EITHER WHOLLY OR IN PART WITHOUT WRITTEN PERMISSION FROM TDR DESIGN SERVICES.

DO NOT SCALE OFF THIS DRAWING. ALL DIMENSIONS AND SETTING-OUT TO BE VERIFIED ON SITE BY THE CONTRACTOR. IF IN DOUBT, CONTACT THE ORIGINATOR FOR CLARIFICATION.

ALL WORK TO BE CARRIED OUT IN ACCORDANCE WITH CURRENT BS/EN STANDARDS AND CODES OF PRACTICE.

DRAWING NOTES



PROPOSED FRONT ELEVATION
SCALE 1:100 @A3

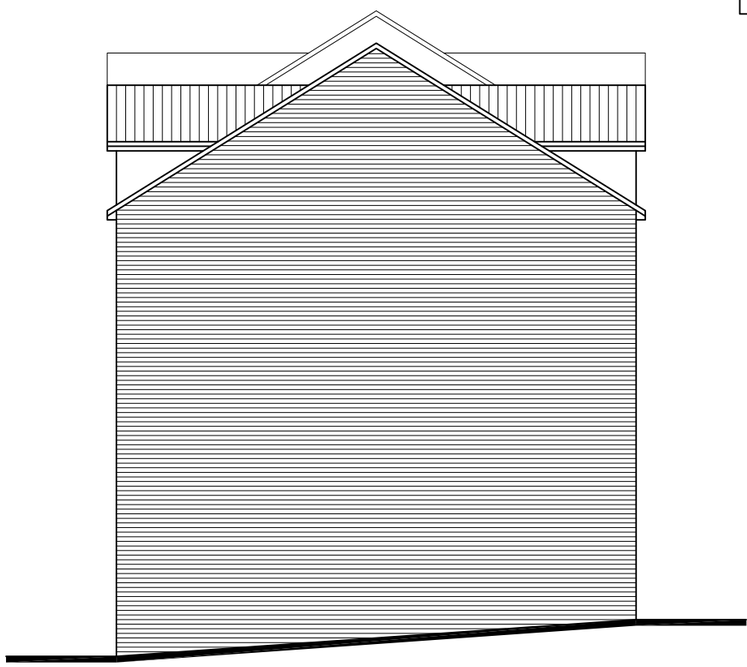

PROPOSED SIDE ELEVATION (E.NELSON ST.)
SCALE 1:100 @A3



PROPOSED REAR ELEVATION
SCALE 1:100 @A3

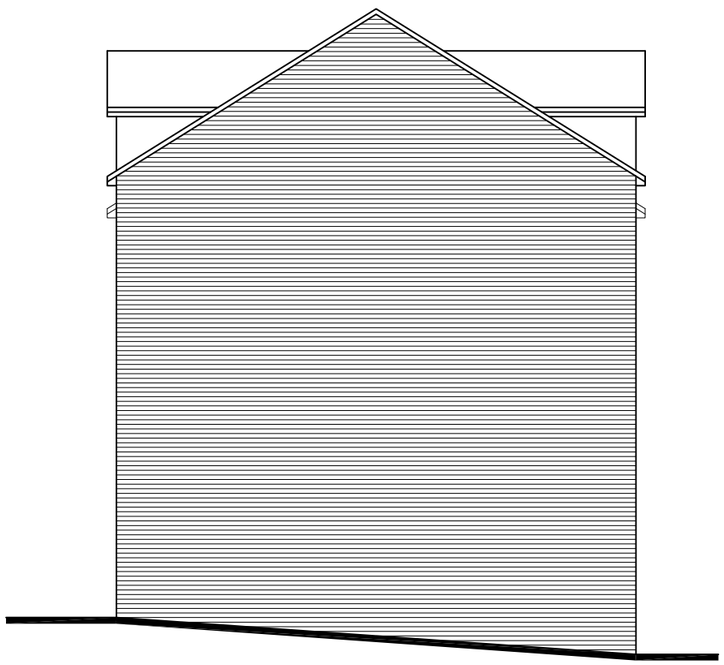

PROPOSED SIDE ELEVATION (EAST)
SCALE 1:100 @A3

REVISION	DATE	DESCRIPTION	DRAWN	CHECKED
002	19/06/23	Apartment numbers added. Layouts amended to utilise garages of apartments 2 and 4. Works to car park added.	SP	GP
001	14/09/22	Initial drawing issue.	SP	GP

DRAWING STATUS
PLANNING APPLICATION

TDR DESIGN SERVICES
THE OLD COTTAGE, MAIN STREET, KIRK IRETON, DERBYSHIRE DE5 3LD
T 01335 372 812
M 07970 422 055
E info@tdr-designservices.com
W www.tdr-designservices.com

CLIENT
Mr. Paul Marshall

PROJECT TITLE
Proposed Change of Use
35 High Street, Heanor

DRAWING TITLE
Proposed Elevations

PROJECT NUMBER	DRAWING NUMBER	REVISION
23137-01	01-302	002

SCALE	DRAWN BY	CHECKED BY	DATE
1:100 @A3	SP	GP	05/09/22

COPYRIGHT © TDR DESIGN SERVICES LIMITED 2022, ALL RIGHTS RESERVED.