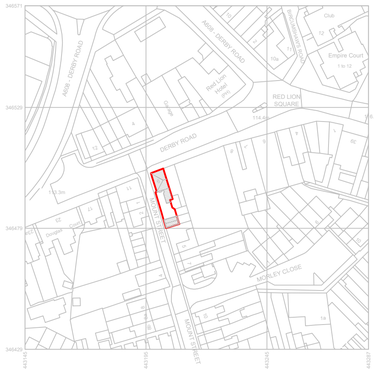

PROPOSED SITE PLAN

1: 1250

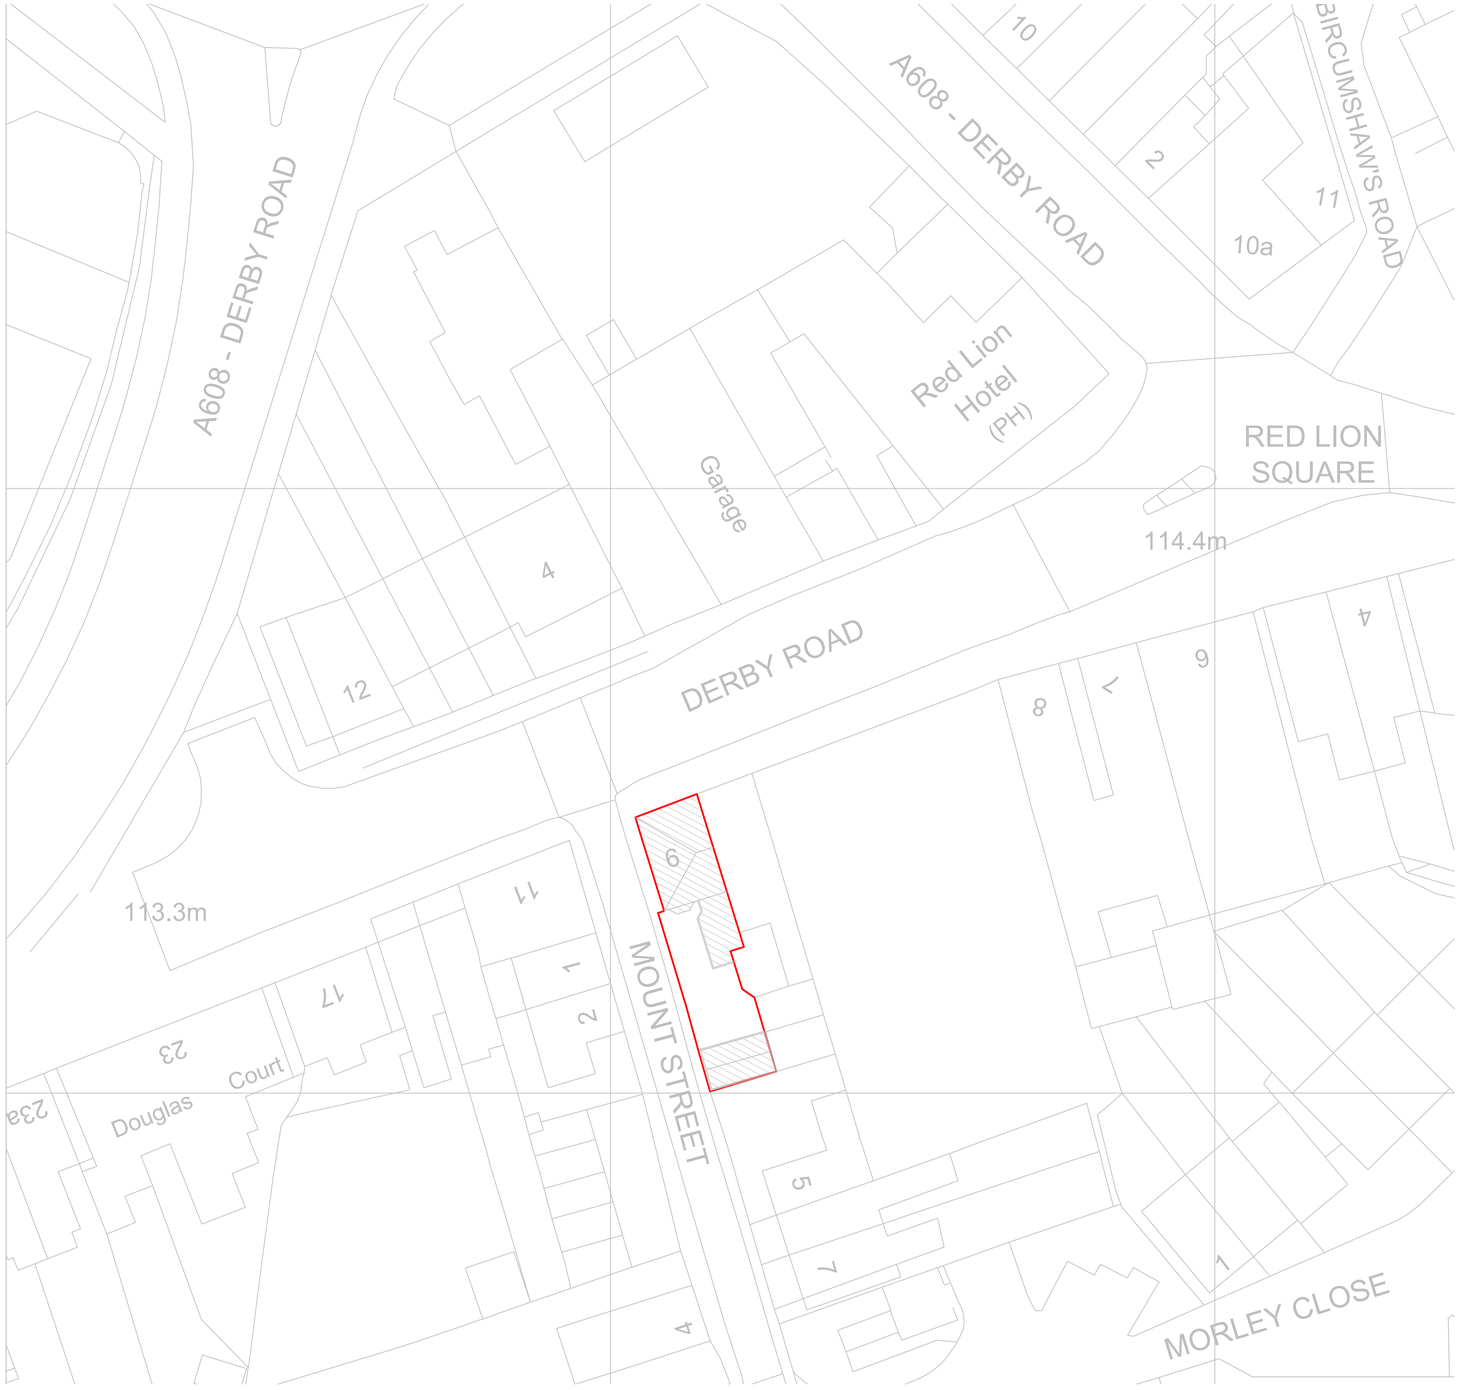

PROPOSED LOCATION PLAN

1: 250

THIS DRAWING AND THE INFORMATION CONTAINED IS THE PROPERTY OF STATIM BUILD AND IS NOT TO BE COPIED OR PUBLISHED WITHOUT THEIR WRITTEN CONSENT.

NOTES

GENERAL NOTES

1. ALL DIMENSIONS ARE IN MILIMETRES U.N.O., AND THEY ARE FOR GUIDANCE ONLY. CONTRACTORS TO CHECK DIMENSIONS AND USE THEIRS TO ORDER MATERIAL. HOWEVER, REPORT DISCREPANCY IN THE DIMENSION IF ANY FOUND. SMALL TOLERANCE ON ALL DIMENSIONS SHOULD BE ALLOWED.
2. SCALING FROM THIS DRAWING SHOULD NOT BE DONE.
3. DRAWINGS HAVE BEEN PRODUCED IN COLOR, DETAILS MAY BE IMPLEMENTED INCORRECTLY IF PRINTED BLACK & WHITE.

LEGEND

- EXISTING BUILDINGS
- PROPOSED FLAT ROOF
- BOUNDARY
- PROPOSED ROOF LAYOUT

Scale Bar

1:1250 — 0 12.5m 25m 37.5m 50m 62.5m

1:200 — 0 2m 4m 6m 8m 10m

1:100 — 0 1m 2m 3m 4m 5m

1:50 — 0 1m 2m

1:20 — 0 0.2m 0.4m 0.6m 0.8m 1m

REV	DATE	COMMENT	CHK

DRAWING STATUS

CLIENT

PREFERRED HOMES GROUP

MOBILE: 07751 721253

PROJECT

9 DERBY ROAD
HEANOR
DE75 7QG

TITLE

ARCHITECTURAL DRAWING
EXISTING
SITE & LOCATION PLAN

DATE	DESIGNED BY	CHECKED BY
03/07/2023	HR	
SCALE / SHEET SIZE: AS SHOWN A1	DRAWN BY: HR	APPROVED BY: HR
DRG No: PH23038 / 01 / 01		REV: P01