Scale 1:100

0 1 2 3 4 5 10



Datum: 125.00m.

Elevation 1a.

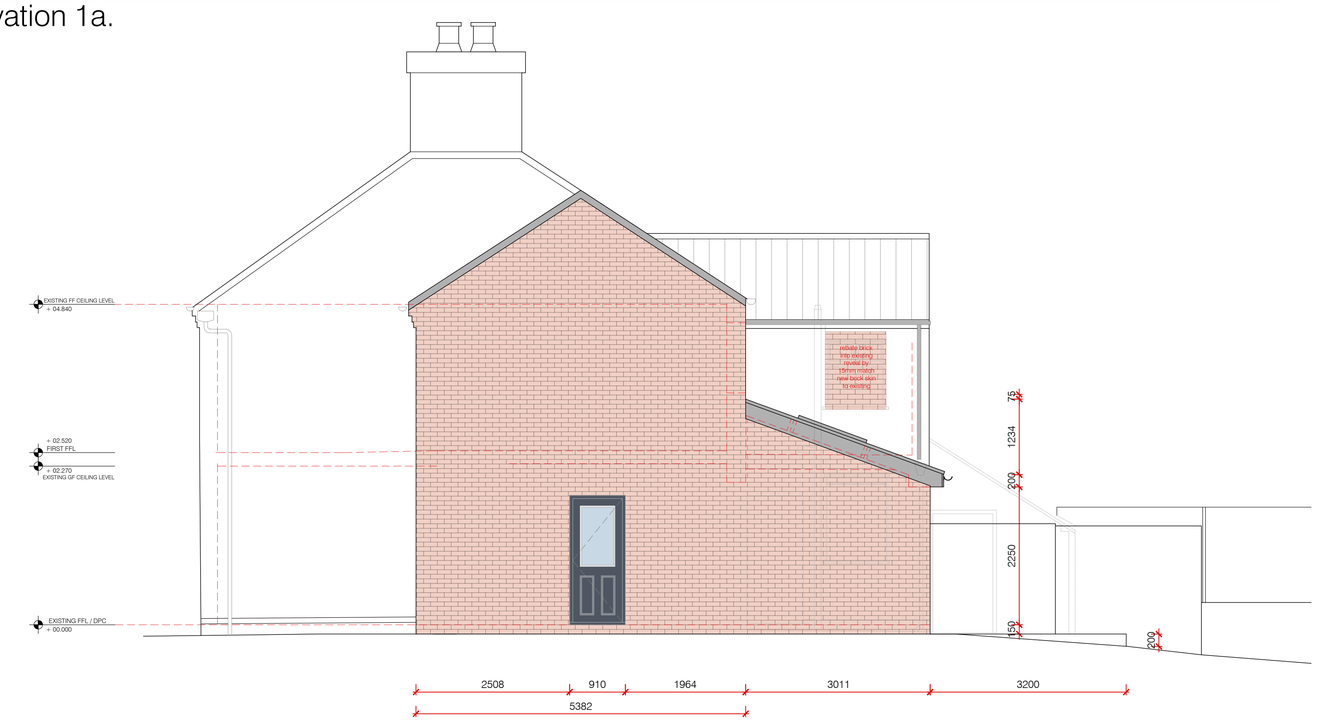

Datum: 125.00m.

Elevation 2.

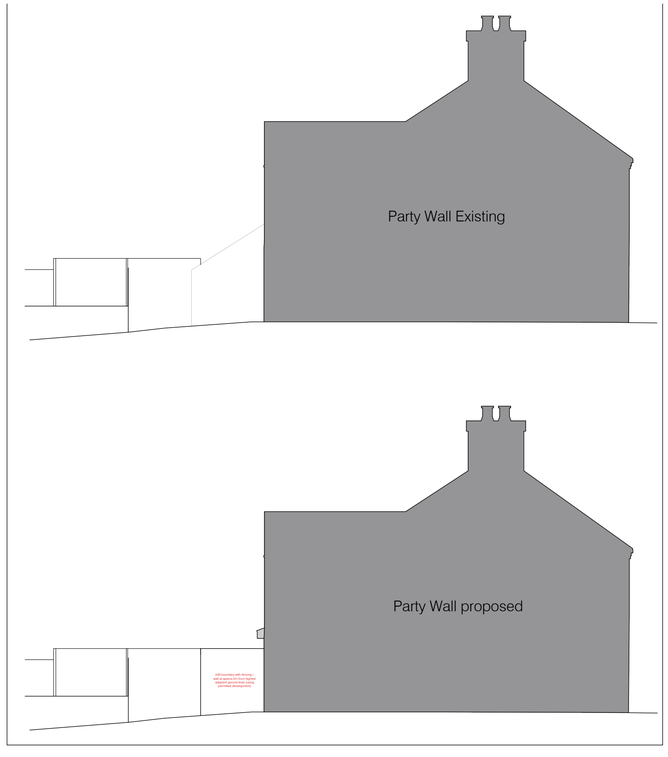



Datum: 125.00m.

Elevation 3.

S.G ARCHITECTURAL DESIGN
Tel: 07817034426. sgarchitecturaldesign@gmail.com.
www.sgarchitecturaldesign.com

37 Bamford Street,
Marehay, DE5 8JD

18 - PROPOSED ELEVATIONS

SJ PROJECT NO.	PAPER SIZE	DRAWN BY
505	A2	SG
STATUS	SCALES	
PLANNING	1:100	

Drawing measurements shall not be obtained by scaling. Verify all dimensions prior to construction. Immediately report any discrepancies on this document to SG ARCHITECTURAL DESIGN.

updated extension reduced by 100mm to allow for 5.3m on driveway as per highways