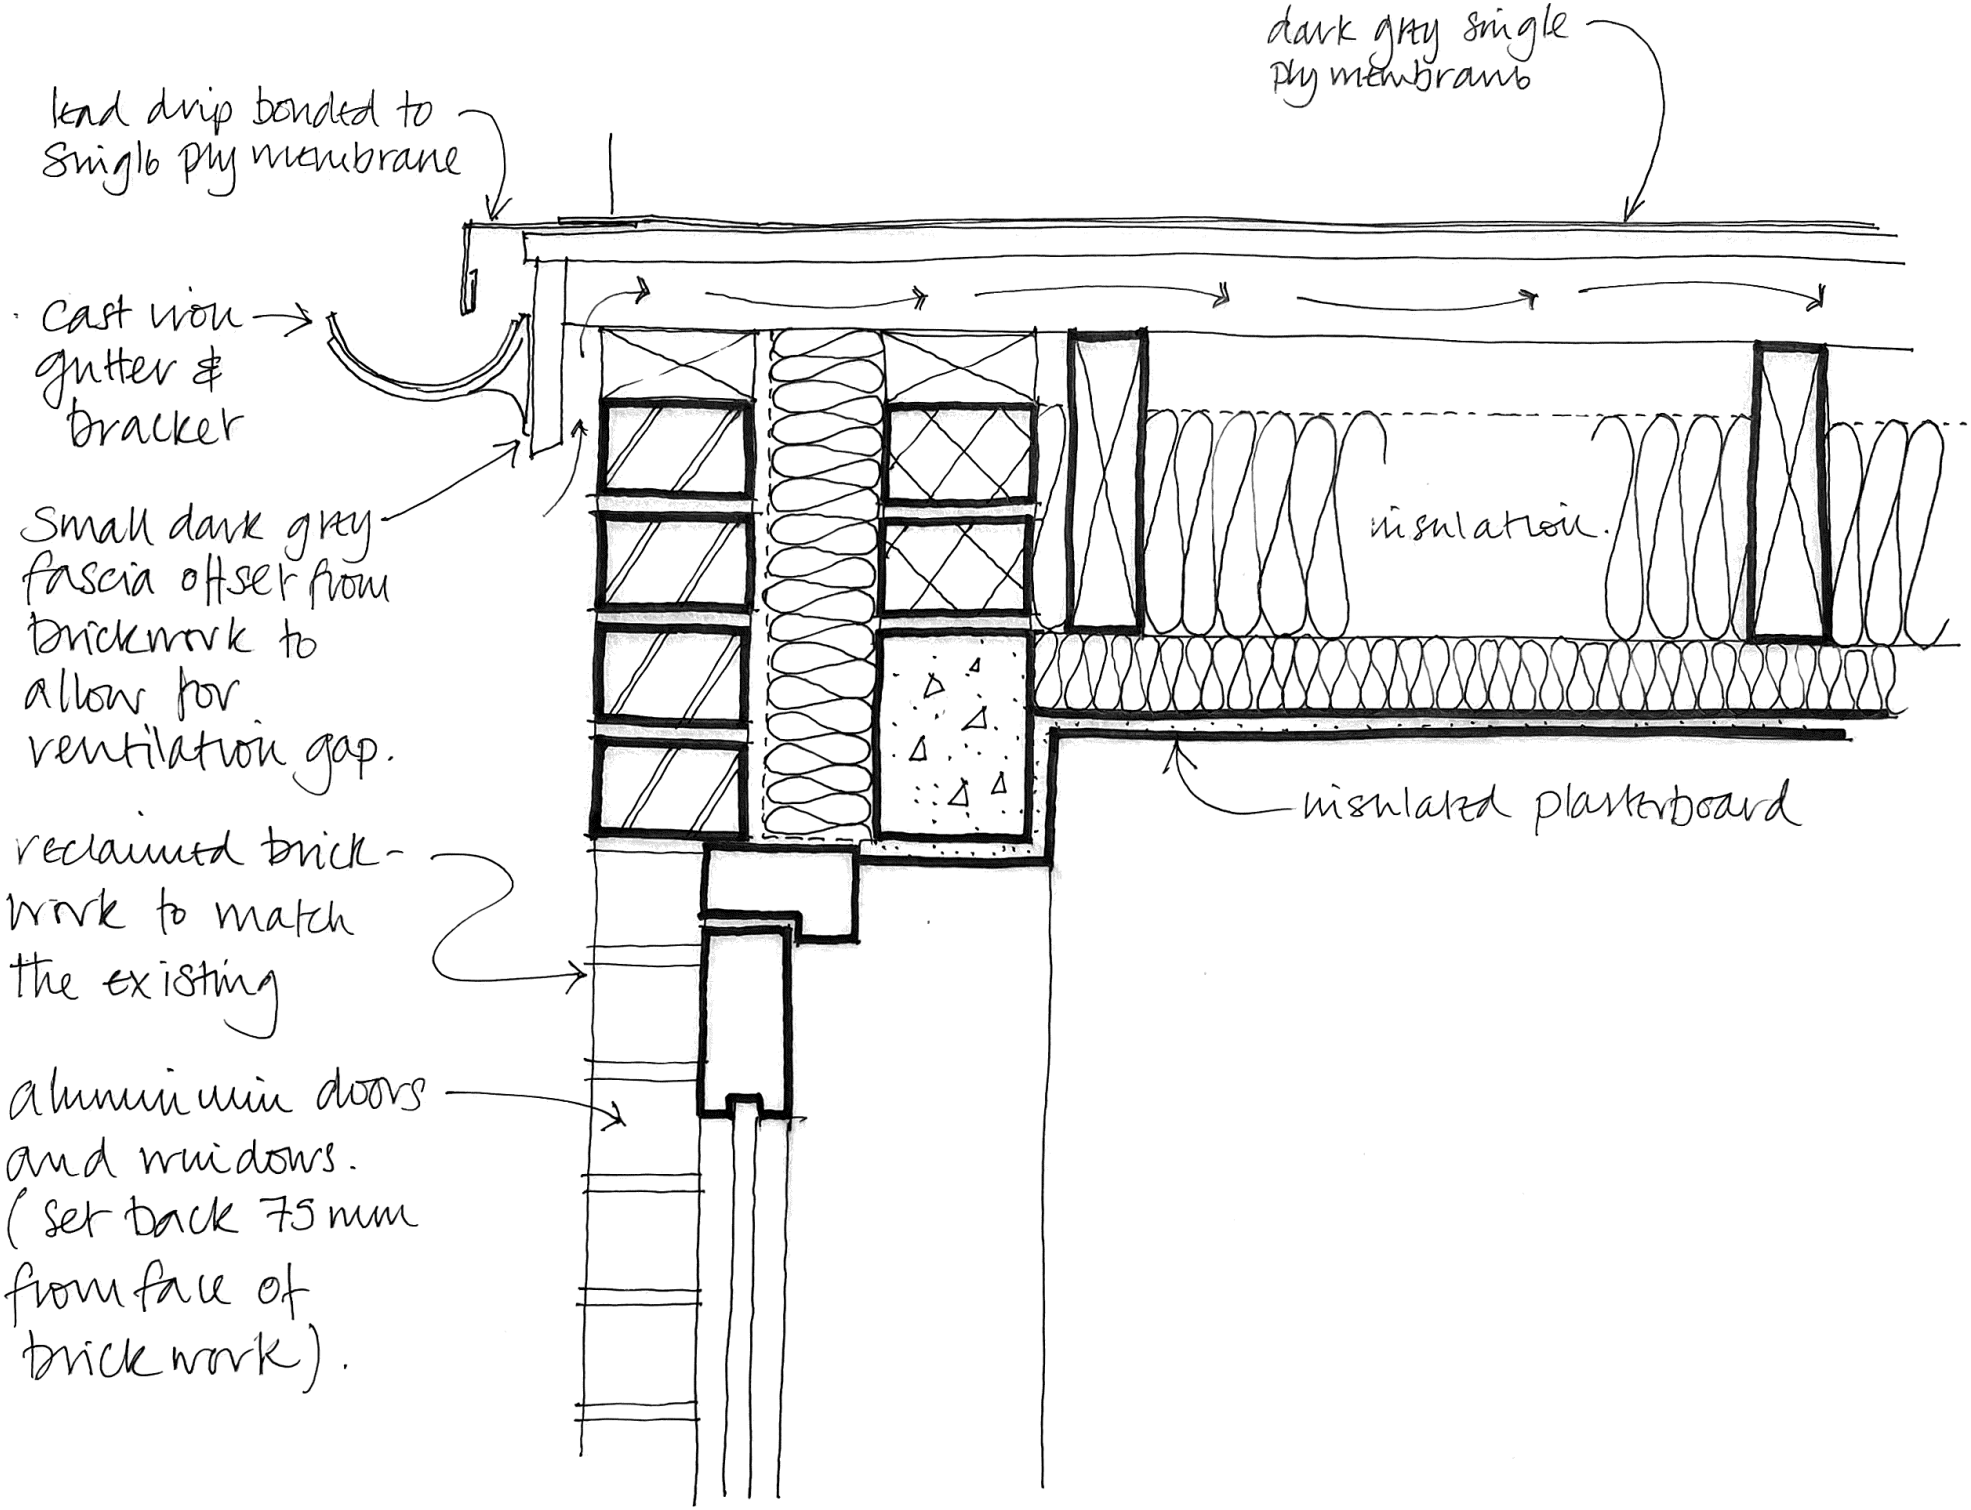

dark grey single ply membrane
lead drip bonded to single ply membrane
cast iron gutter & bracket
small dark grey fascia offset from brickwork to allow for ventilation gap.
insulation.
insulated plasterboard
reclaimed brick-work to match the existing
aluminium doors and windows. (set back 75 mm from face of brickwork).