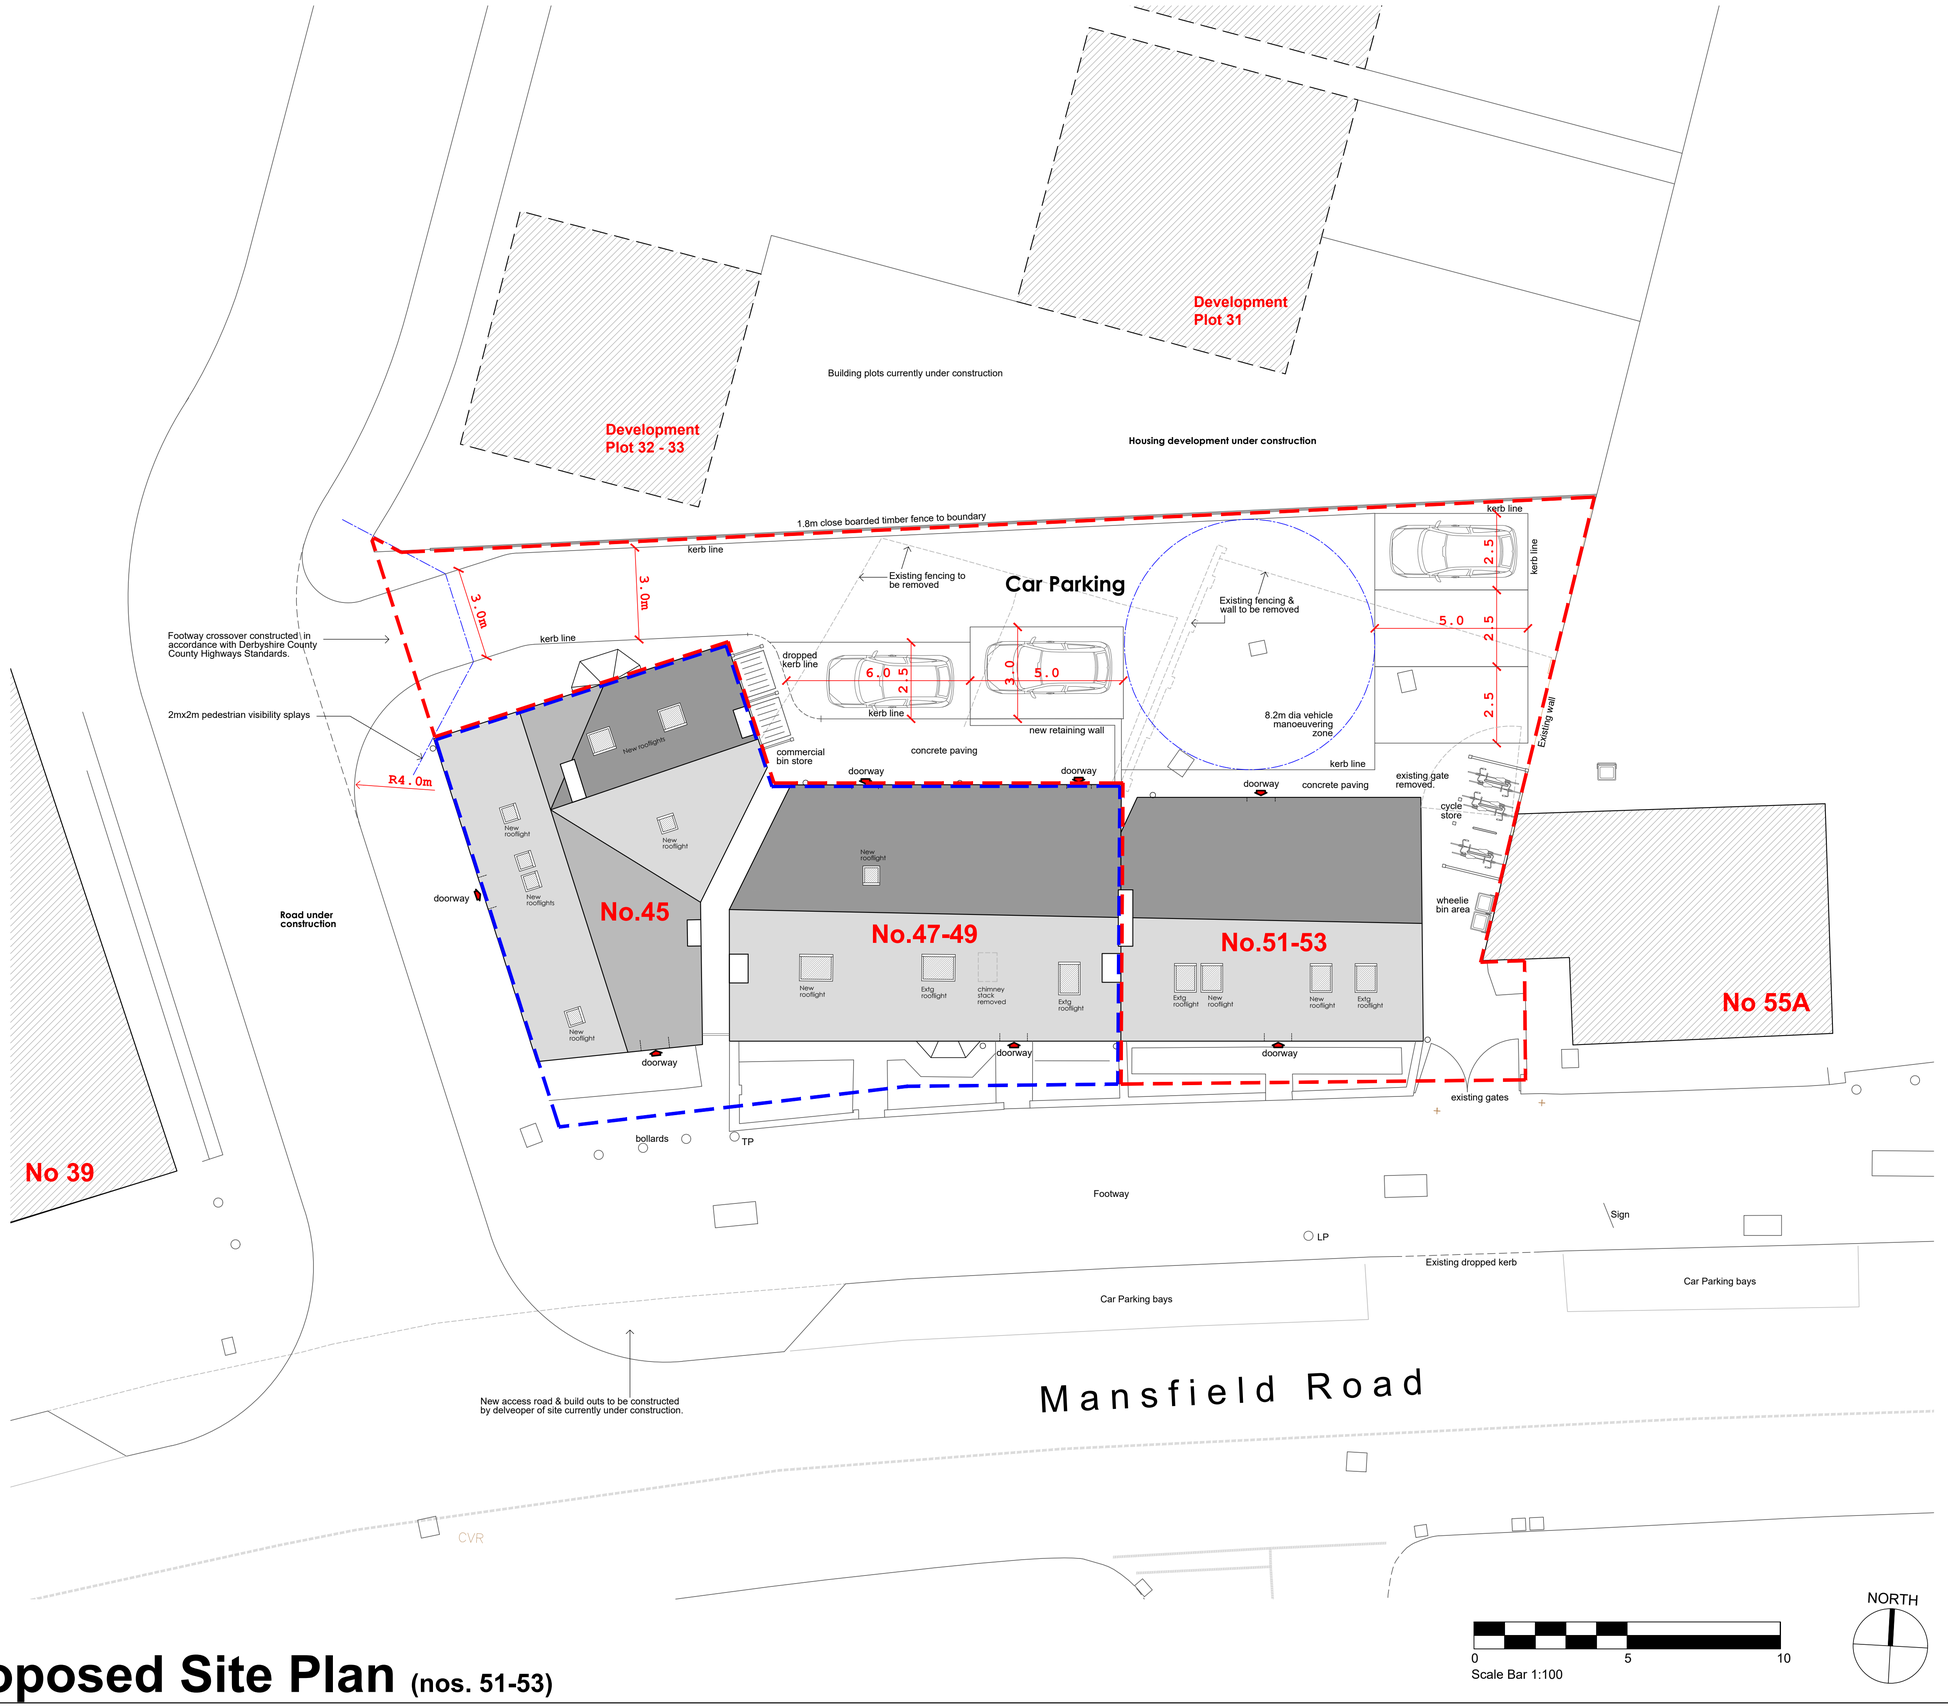

Proposed Site Plan (nos. 51-53)

NOTES

All dimensions must be checked on site.
Do not scale from this drawing.

A Building Control application is required prior to commencement of works, either via a Building Notice or a Full Plan application. Please contact us should you require further information.

All structural designs to be carried out by Structural Engineer. Calculations to be checked and approved by Building Control prior to commencement of works.

The Party Wall Act may apply where proposed works are on or close to a boundary. The client or a party wall surveyor on their behalf should serve and notices as required under the Party Wall Act. This should be carried out to the required approval time before commencing any works on site. https://www.gov.uk/party-wall-etc-act-1996-guidance.

If building over or close to a public (or shared) sewer then a Build Over Notice is required to be served to Severn Trent Water. Please contact Severn Trent Water East Office for further details - 0116 2343 834.

revision: date: initial: items

DL DesignStudio

2 Broadway, Nottingham NG1 1PS
T: 0115 941 4440 E: info@dldesignstudio.co.uk W: www.dldesignstudio.co.uk
Chartered Institute of Architectural Technologists registered: no. M024831

CLIENT
DPPH Ltd

PROJECT
45-53 Mansfield Road
Alfreton.

DRAWING TITLE
Proposed Site Plan
for Nos. 51-53

☐ Preliminary	☐ Building Regs	☐ Construction
☒ Planning	☐ Tender	☐ As Built

SCALE 1:100 @ A1	DATE 12.06.23	DRAWN JCS	Chartered Institute of Architectural Technologists
DRG No. DL/520/208	REVISION	CHECKED	

A1