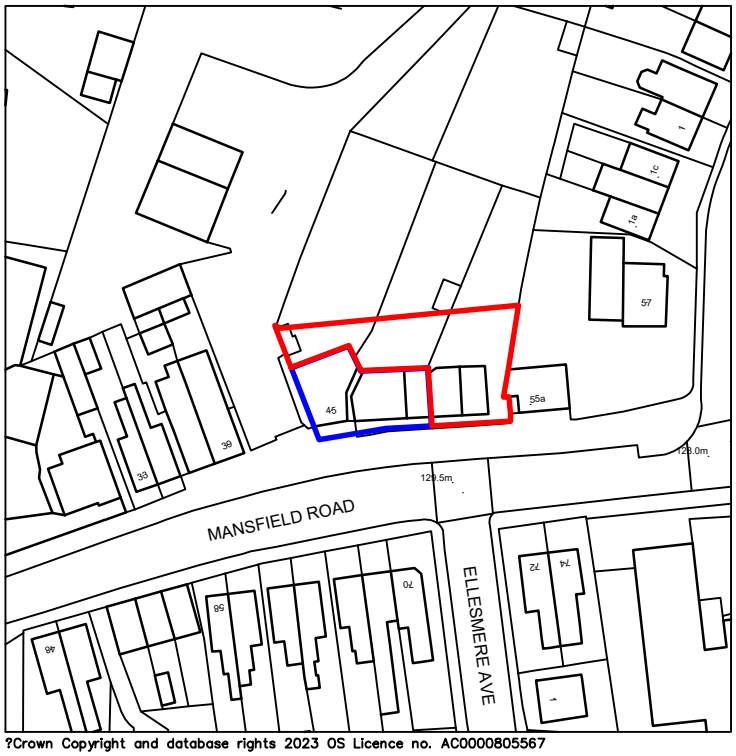

?Crown Copyright and database rights 2023 OS Licence no. AC0000805567

NORTH

0 20 40 60 80 100

Scale Bar 1:1250

DL DesignStudio

2 Broadway, Nottingham NG1 1PS
T: 0115 941 4440 E: info@dldesignstudio.co.uk W: www.dldesignstudio.co.uk
Chartered Institute of Architectural Technologists registered: no. M024831

CLIENT

DPPH Ltd

DRAWING TITLE

Site Location plan
for nos 51-53

NOTES

All dimensions must be checked on site.
Do not scale from this drawing.

PROJECT

45-53 Mansfield Road
Alfreton.

☐ Preliminary	☐ Building Regs		☐ Construction
☒ Planning	☐ Tender		☐ As Built
SCALE 1:1250 @ A4	DATE 13/06/23	DRAWN JCS	Chartered Institute of Architectural Technologists
DRG No. DL/520/210	REVISION	CHECKED	

revision: date: initial: items

A4