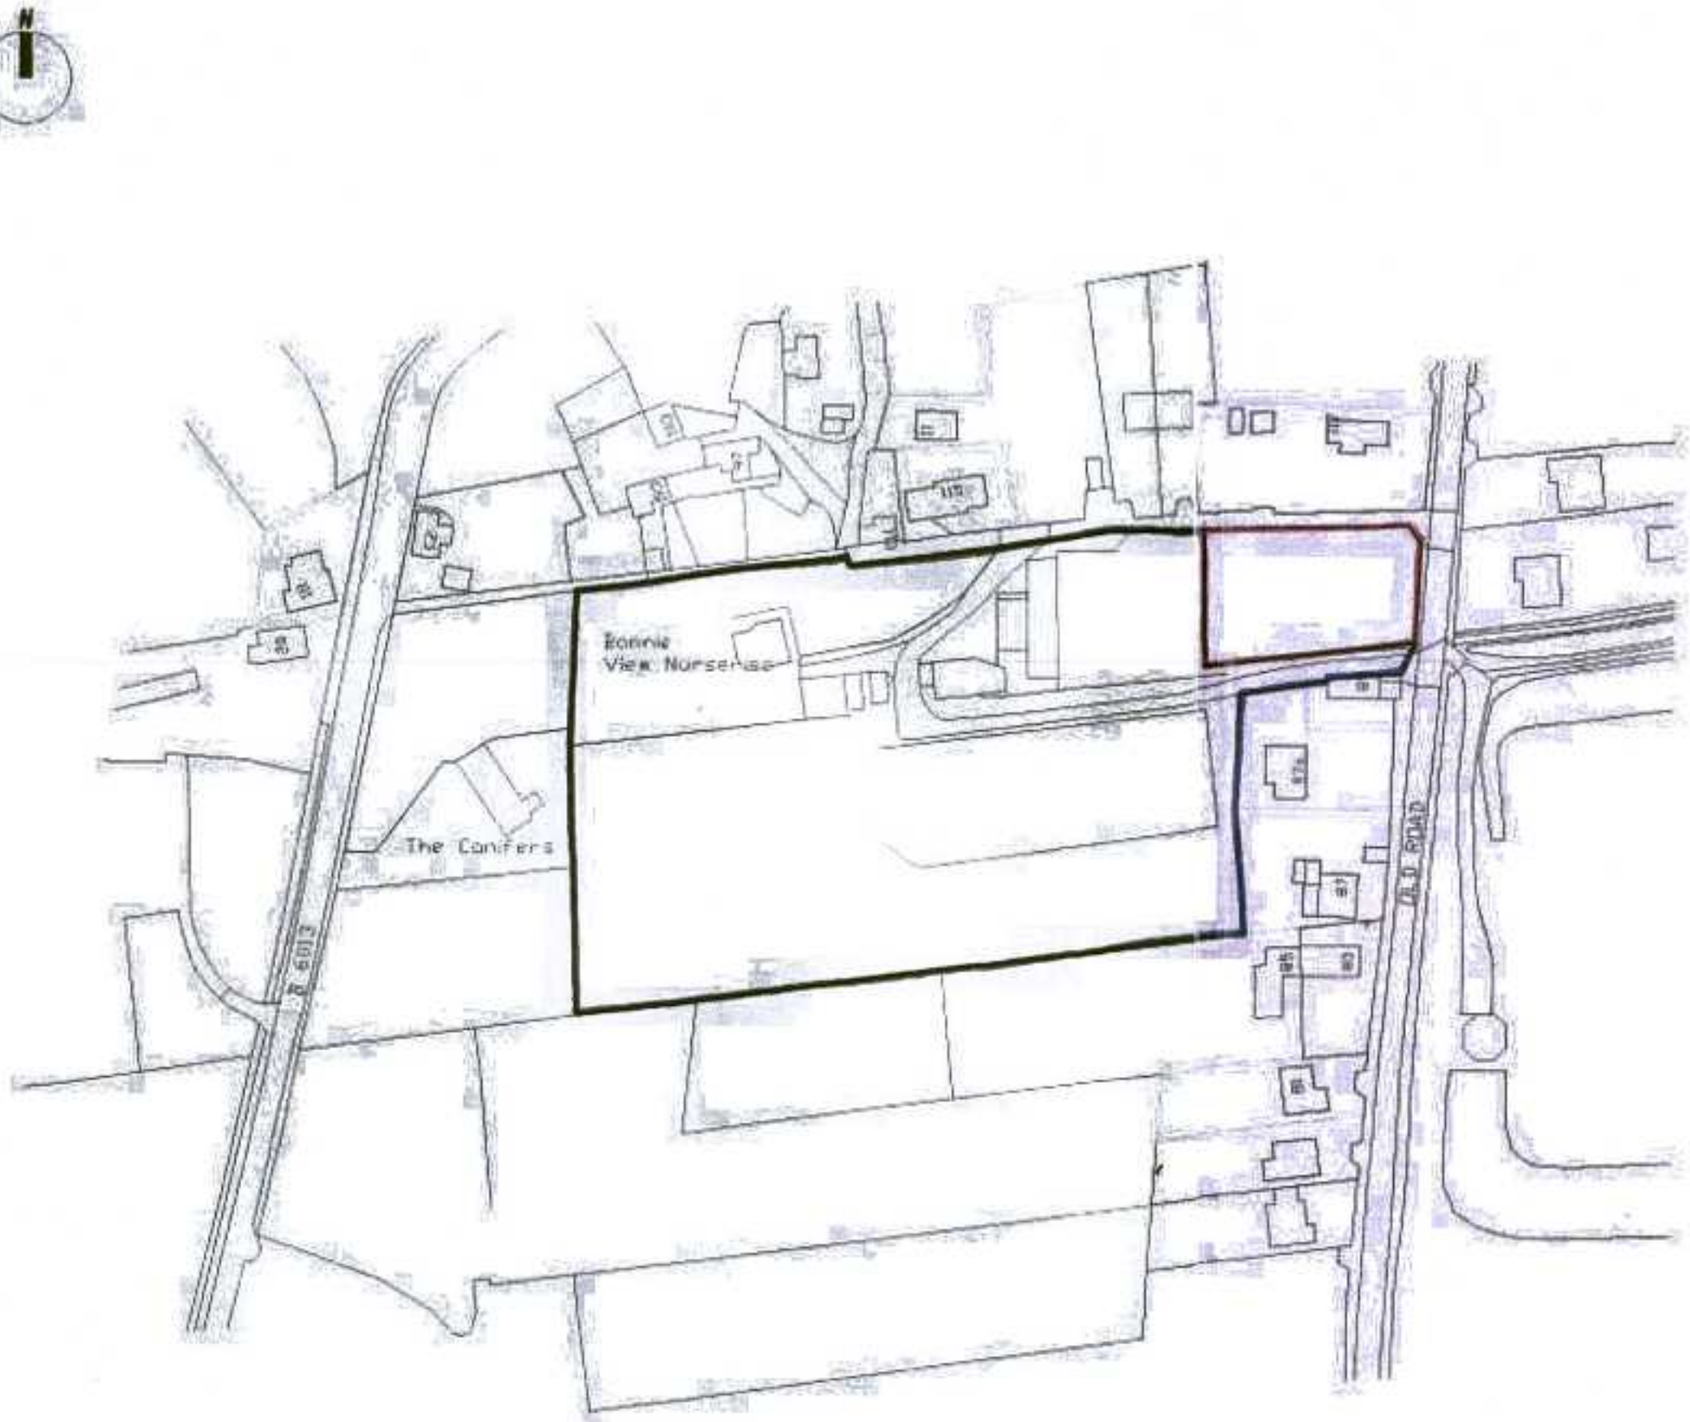

PlanningDesign

Ground Floor, Suite 4
Welcome House
Vernon Gate
Derby
DE1 1LL

Telephone

-Outline Application for Residential Development (All Matters Reserved)

- Site Location Plan

- SD	-
-001	-
- 1:1250@A3	-July 2014
-005-001	