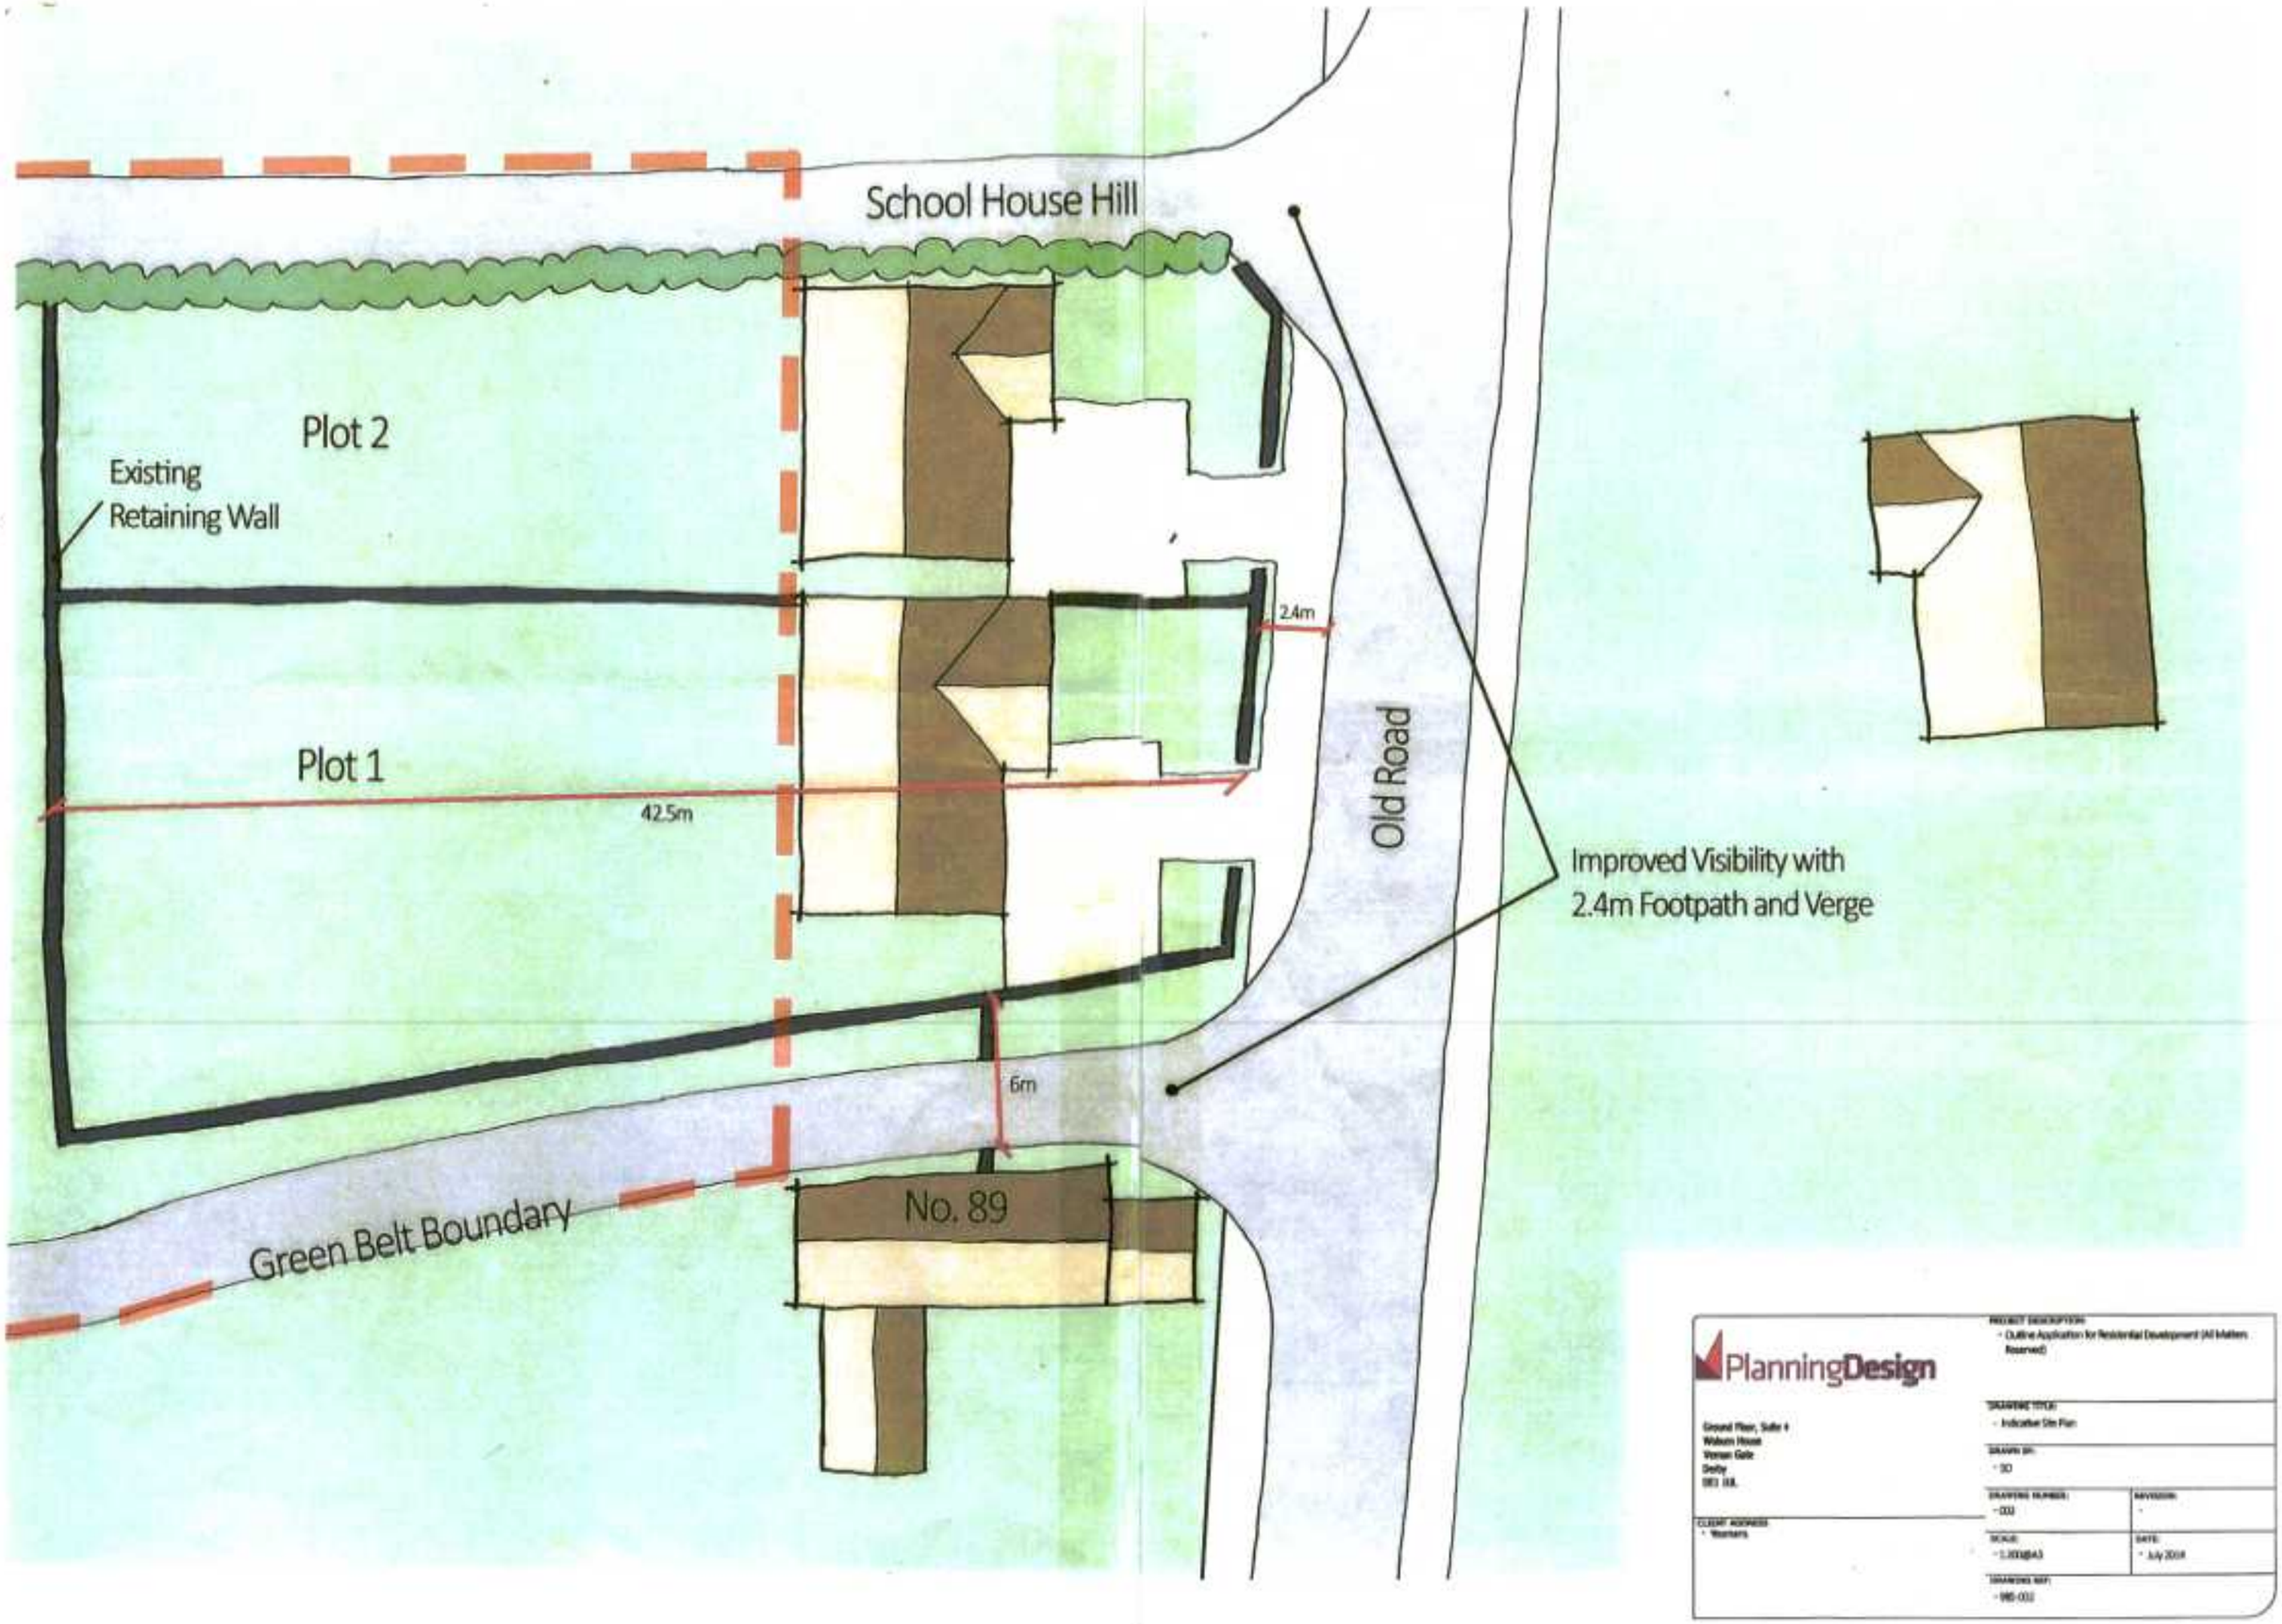
School House Hill
Plot 2
Existing
Retaining Wall
Plot 1
42.5m
2.4m
Old Road
Improved Visibility with
2.4m Footpath and Verge
6m
No. 89
Green Belt Boundary
PlanningDesign
Ground Floor, Suite 4
Walsom House
Vernon Gate
Derby
DE1 1UL
PROJECT DESCRIPTION:
- Outline Application for Residential Development (All Matters Reserved)
DRAWING TITLE:
- Indicative Site Plan
DRAWN BY:
- SD
DRAWING NUMBER:
- 002
REVISION:
-
SCALE:
- 1:200@A3
DATE:
- July 2014
DRAWING REF:
- 980-002
CLIENT ADDRESS:
- Vaamans