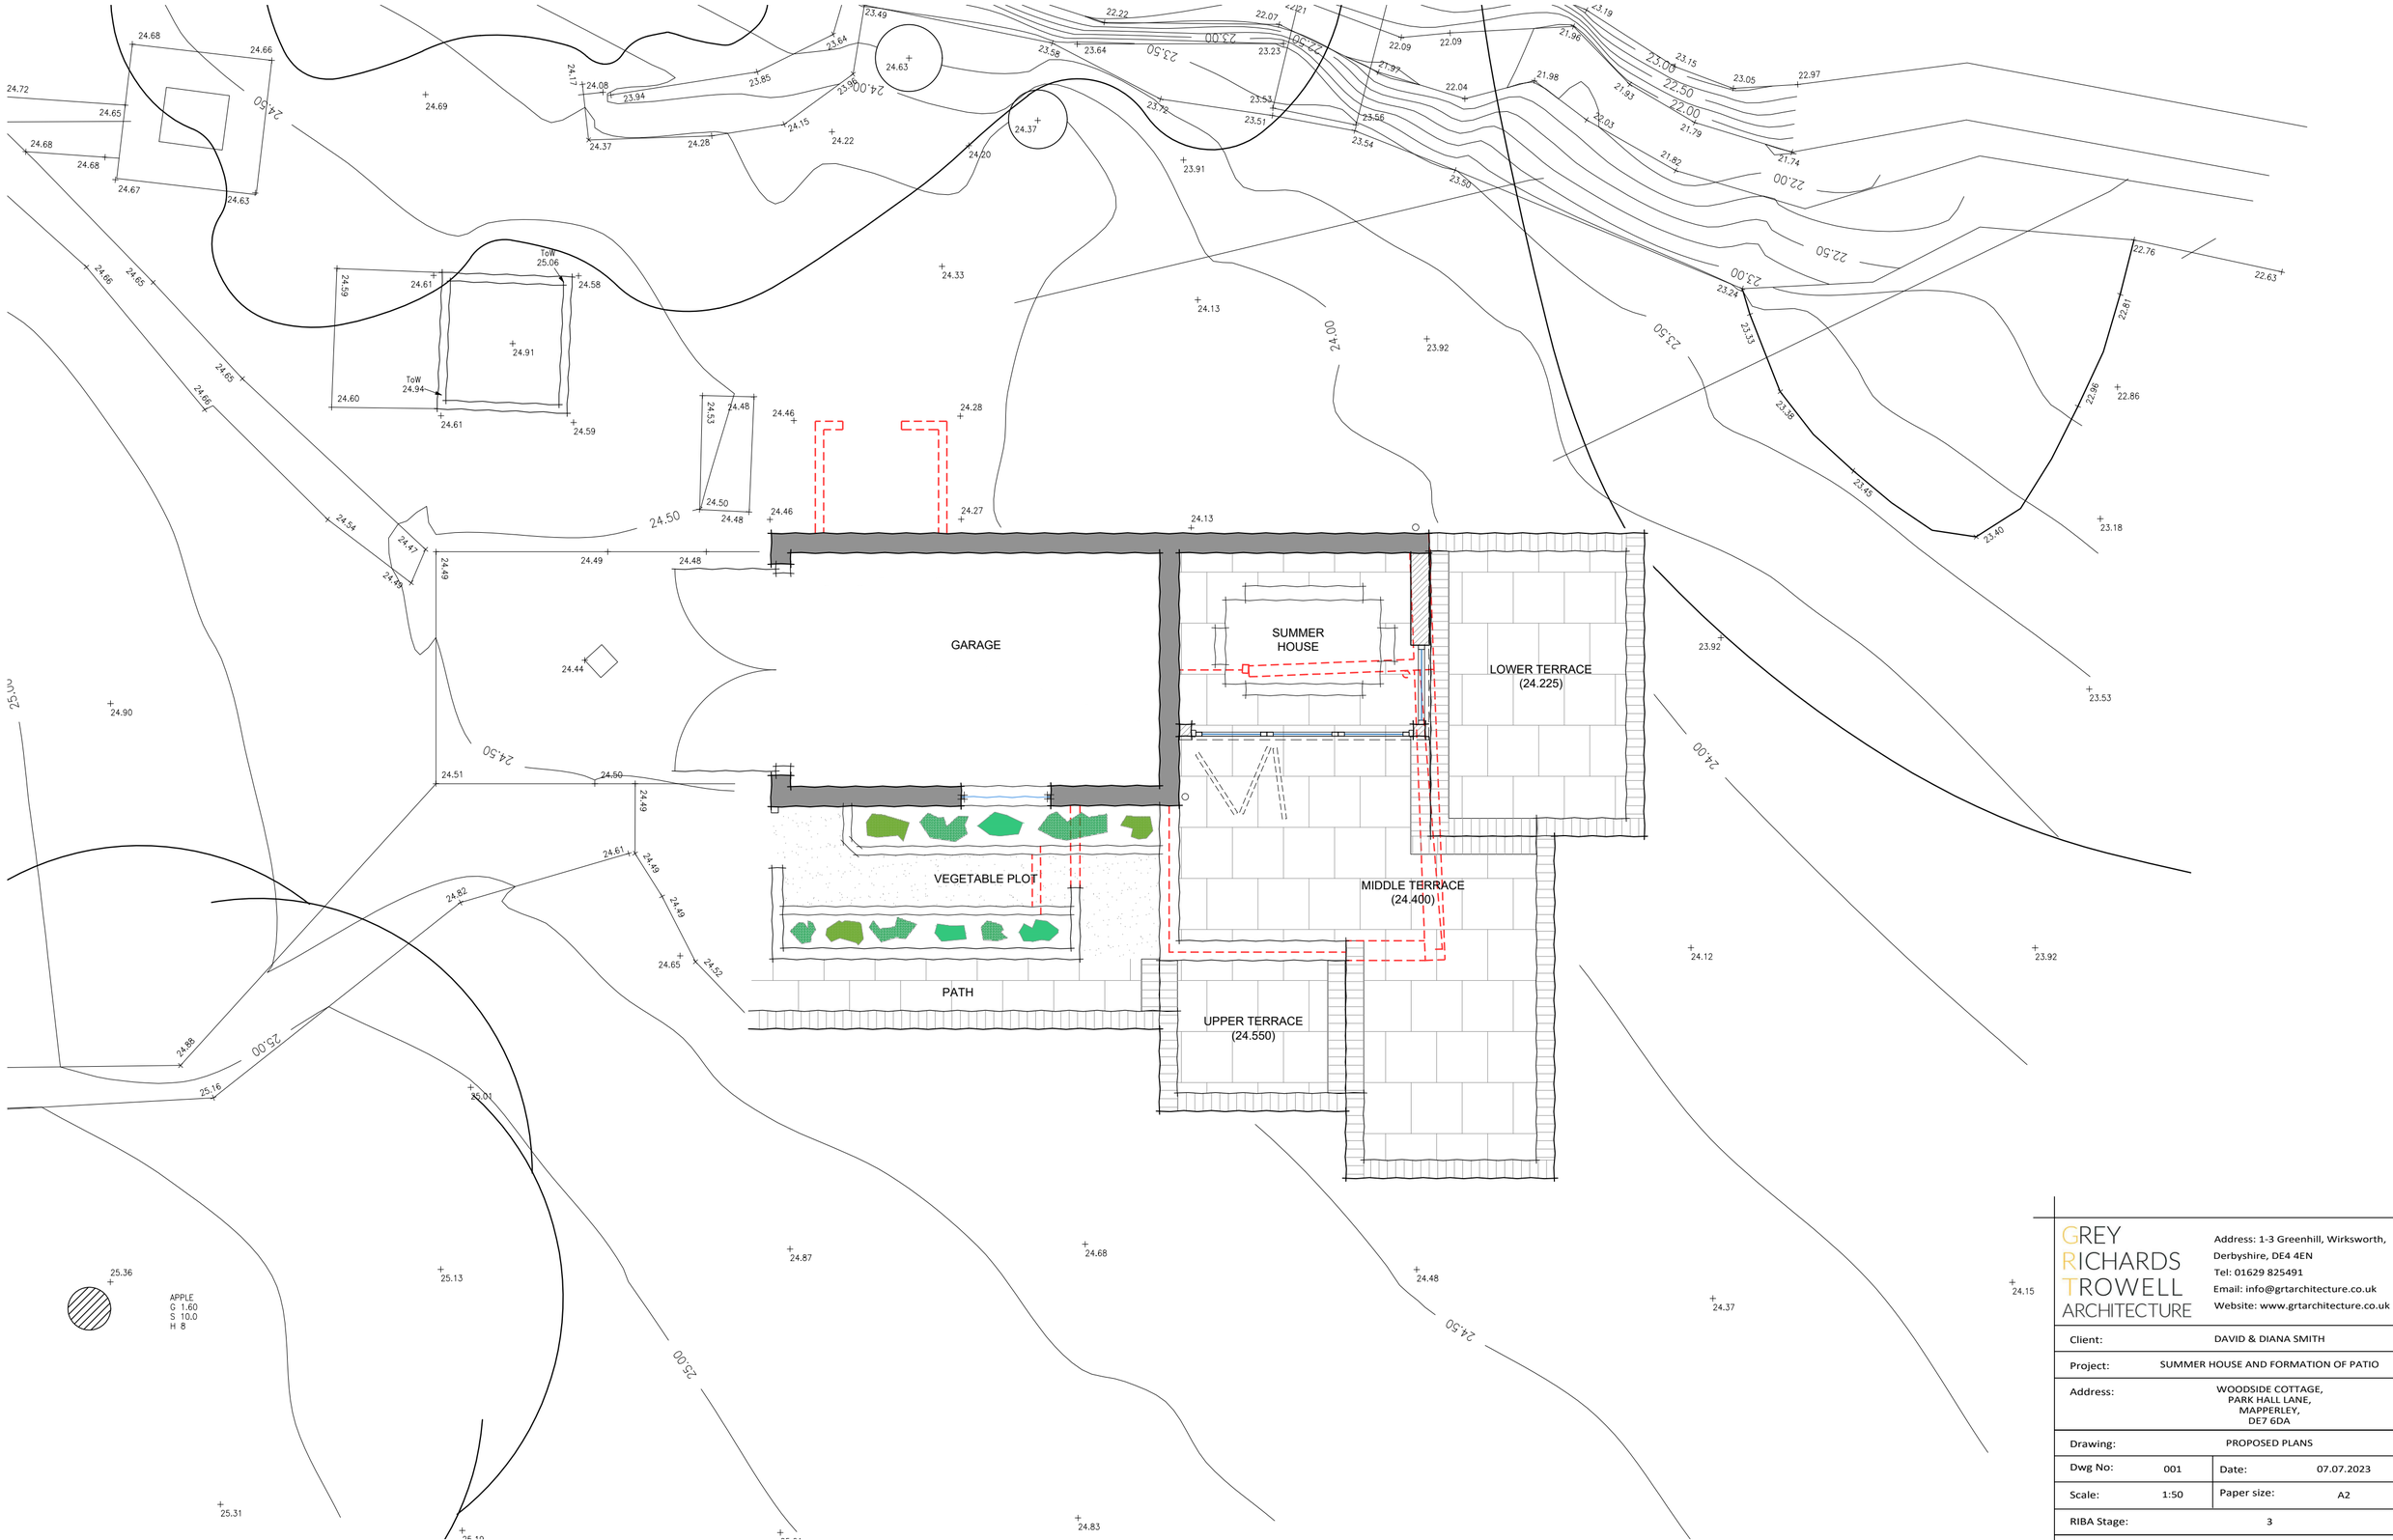

GREY RICHARDS TROWELL ARCHITECTURE

Address: 1-3 Greenhill, Wirksworth, Derbyshire, DE4 4EN
Tel: 01629 825491
Email: info@grtarchitecture.co.uk
Website: www.grtarchitecture.co.uk

Client:	DAVID & DIANA SMITH		
Project:	SUMMER HOUSE AND FORMATION OF PATIO		
Address:	WOODSIDE COTTAGE, PARK HALL LANE, MAPPERLEY, DE7 6DA		
Drawing:	PROPOSED PLANS		
Dwg No:	001	Date:	07.07.2023
Scale:	1:50	Paper size:	A2
RIBA Stage:	3		

Please Note:

Drawings up to RIBA Work Stage 4 are not sufficiently detailed for construction

DO NOT SCALE DRAWING

© Grey Richards Trowell Architecture all rights reserved