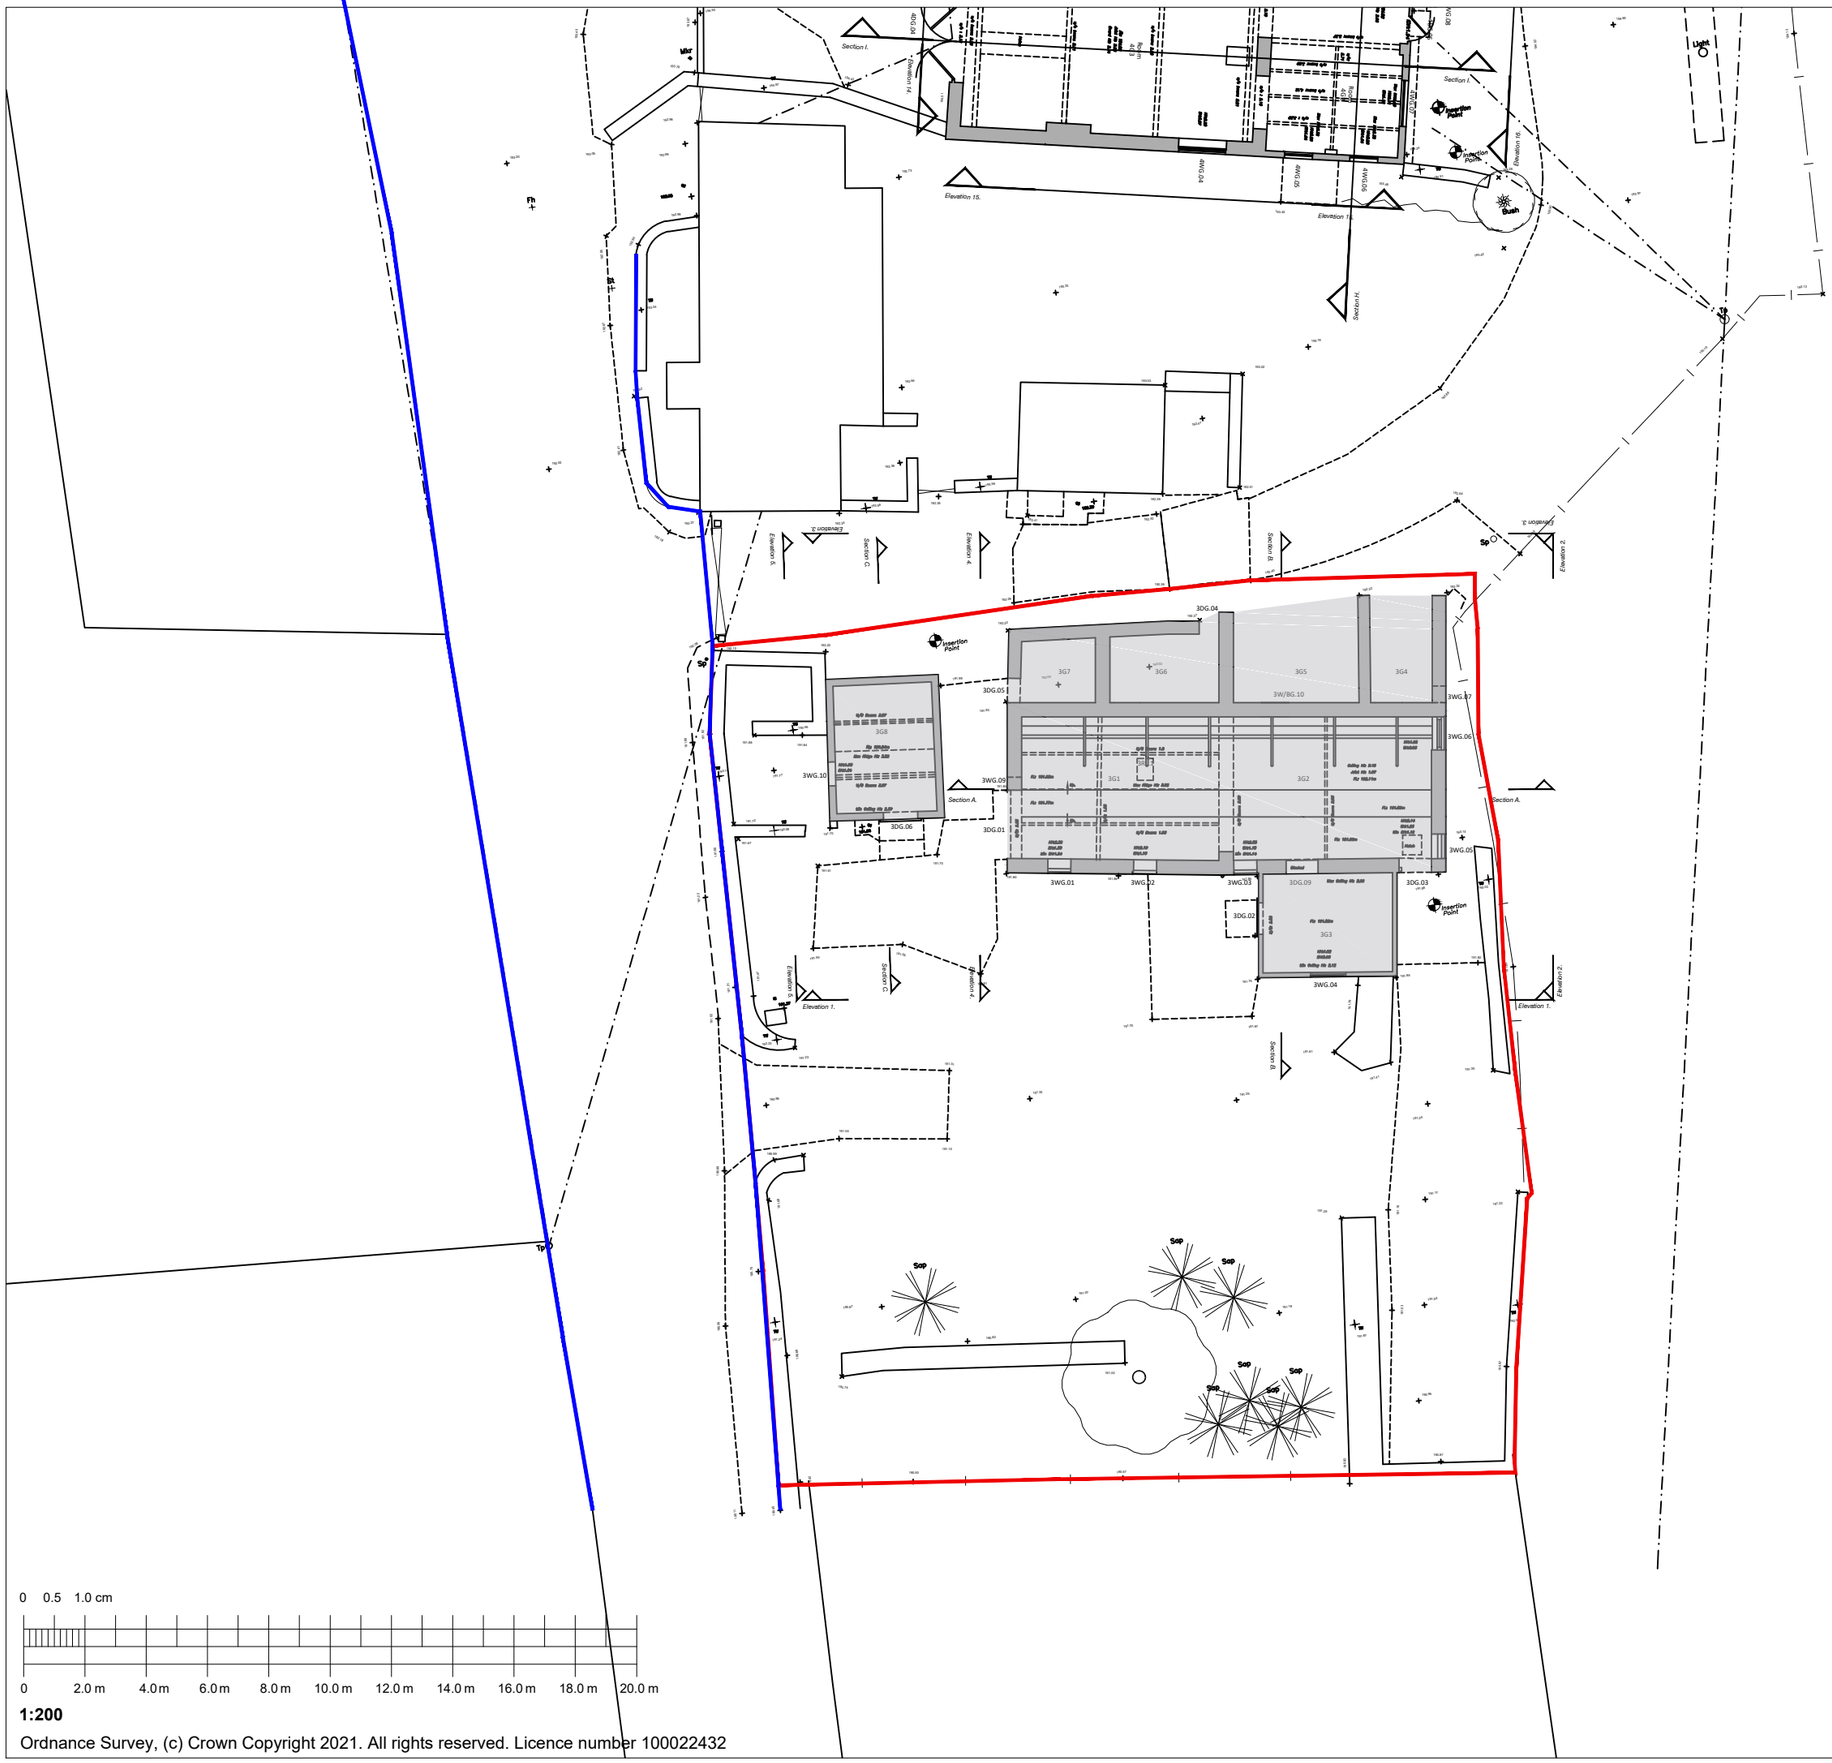

Ordnance Survey, (c) Crown Copyright 2021. All rights reserved. Licence number 100022432

BENCH
ARCHITECTS

23 TERRACE ROAD
BUXTON
DERBYSHIRE
SK17 6DU
TEL: 01298-23991
info@bencharchitects.co.uk

ARCHITECTURE
HISTORIC BUILDING REPAIR
THE AUTHENTIC INTERIOR

PROJECT:

Lammas House
Lambhouse Lane
Shottle, Belper
Derbyshire
DE56 2DS

CLIENT:

Chatsworth Settlement
Trustrees

SUBJECT:

EXISTING
PLOT 3- LAMMAS HOUSE
GROUND FLOOR PLAN

PLANNING

DRAWING NO:

21223-E-100 Rev C

DATE:

September 2021

Revisions:
A: Updated and Issued to Cheshire Woodlands 22.04.22.
B: Draft Planning Issue 06.02.23.
C: Planning Issue 23.06.23.

SCALE:

1:200 @ A3

©This drawing and the building works depicted are the copyright of the Architect and may not be reproduced without written permission.

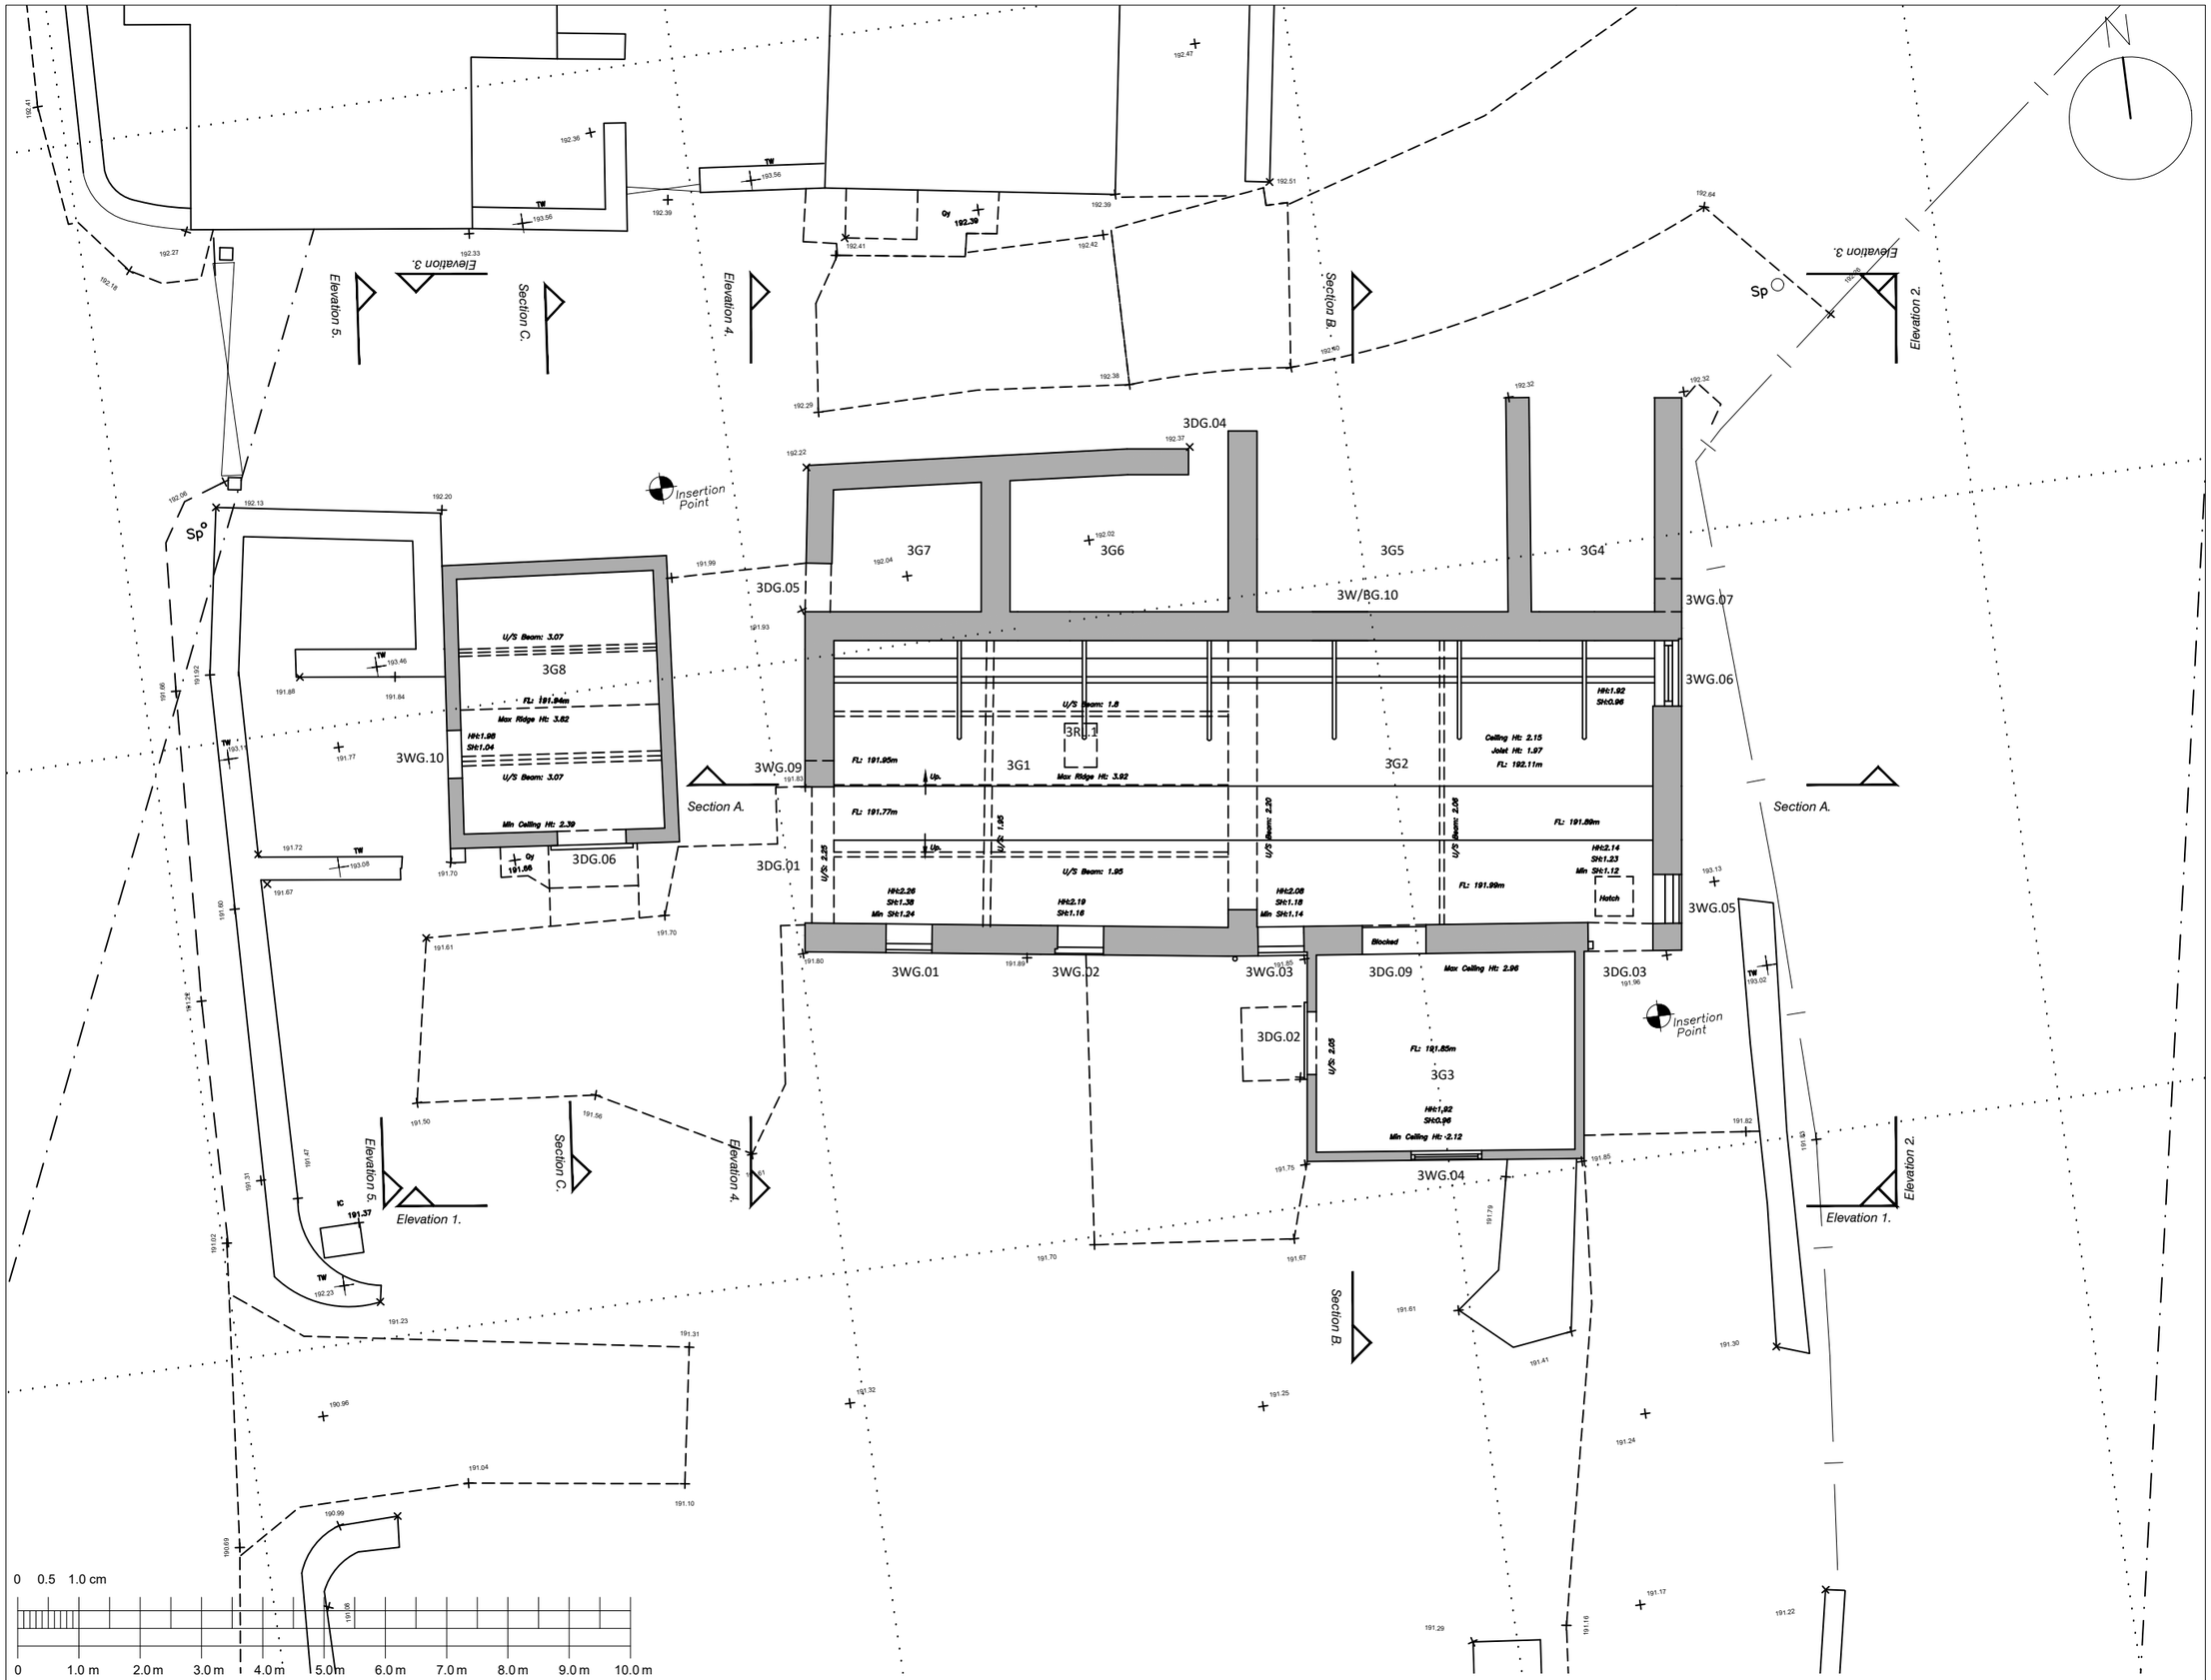

1:100

Ordnance Survey, (c) Crown Copyright 2021. All rights reserved. Licence number 100022432

BENCH
ARCHITECTS

23 TERRACE ROAD
BUXTON
DERBYSHIRE
SK17 6DU
TEL: 01298-23991
info@bencharchitects.co.uk

ARCHITECTURE
HISTORIC BUILDING REPAIR
THE AUTHENTIC INTERIOR

PROJECT:

Lammas House
Lambhouse Lane
Shottle, Belper
Derbyshire
DE56 2DS

CLIENT:

Chatsworth Settlement Trustrees

SUBJECT:

EXISTING
PLOT 3- LAMMAS HOUSE
GROUND FLOOR PLAN

PLANNING

DRAWING NO:

21223-E-101 Rev A

DATE:

September 2021

Revisions:
A: Planning Issue 06.02.23.

SCALE:

1:100 @ A3

©This drawing and the building works depicted are the copyright of the Architect and may not be reproduced without written permission.

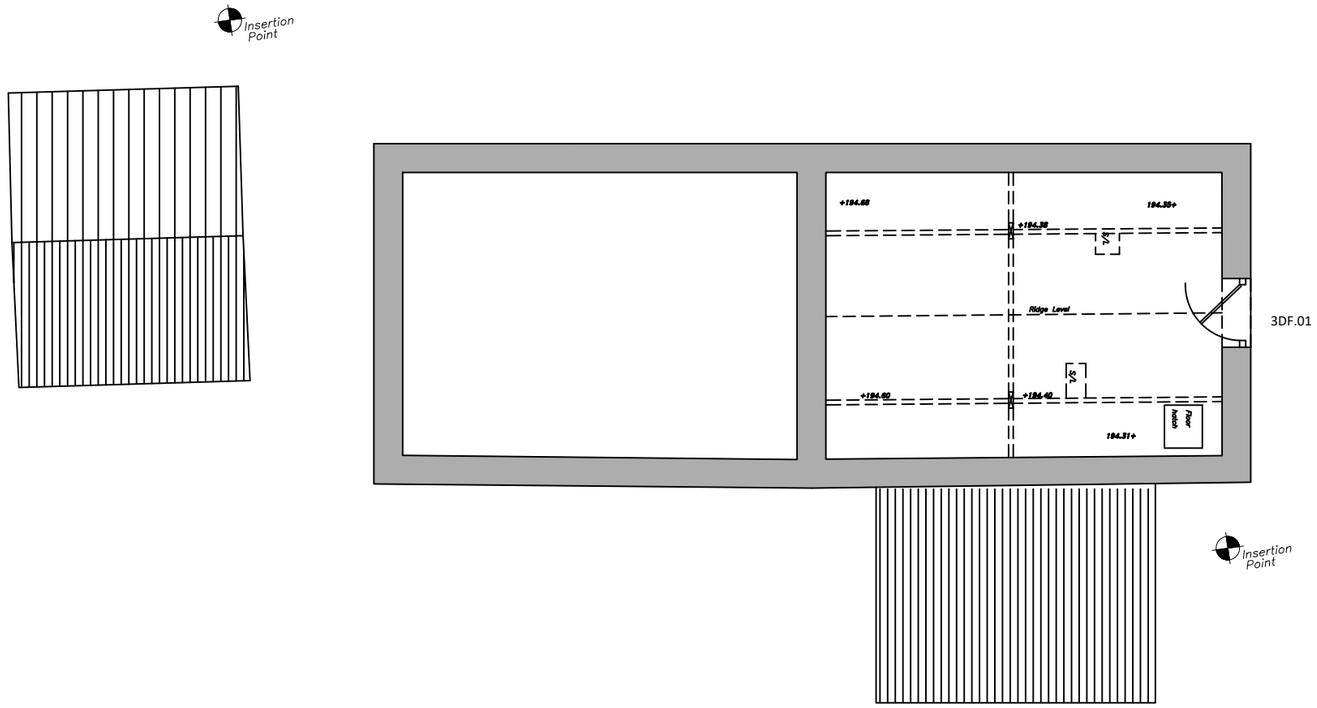

0 0.5 1.0 cm

0 1.0 m 2.0 m 3.0 m 4.0 m 5.0 m 6.0 m 7.0 m 8.0 m 9.0 m 10.0 m

1:100

N

BENCH
ARCHITECTS

23 TERRACE ROAD
BUXTON
DERBYSHIRE
SK17 6DU
TEL: 01298-23991
info@bencharchitects.co.uk

ARCHITECTURE
HISTORIC BUILDING REPAIR
THE AUTHENTIC INTERIOR

PROJECT:

Lammas House
Lambhouse Lane
Shottle, Belper
Derbyshire

CLIENT:

Chatsworth Settlement
Trustrees

SUBJECT:

EXISTING
PLOT 3- LAMMAS HOUSE
FIRST FLOOR PLAN

PLANNING

DRAWING NO:

21223-E-102 Rev A

DATE:

September 2021

Revisions:
A: Planning Issue 06.02.23.

SCALE:

1:100 @ A3

©This drawing and the building works depicted are the copyright of the Architect and may not be reproduced without written permission.

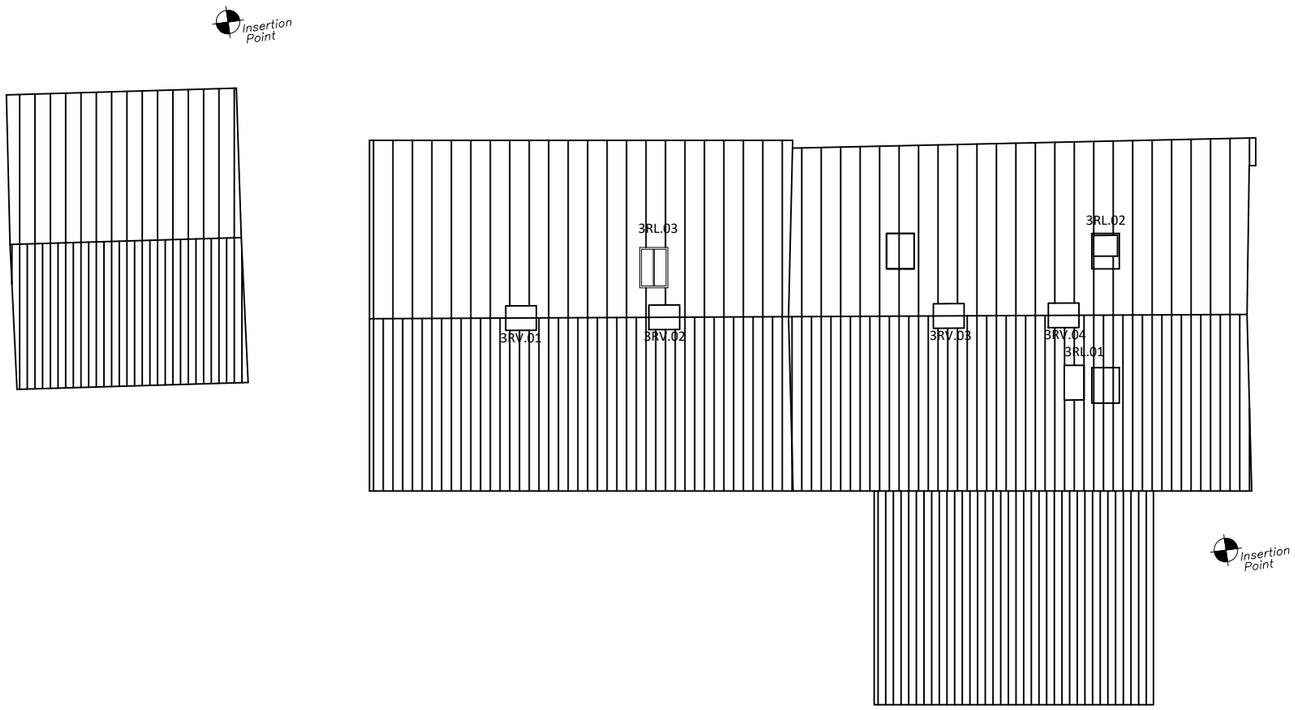

0 0.5 1.0 cm

0 1.0 m 2.0 m 3.0 m 4.0 m 5.0 m 6.0 m 7.0 m 8.0 m 9.0 m 10.0 m

1:100

N

BENCH
ARCHITECTS

23 TERRACE ROAD
BUXTON
DERBYSHIRE
SK17 6DU
TEL: 01298-23991
info@bencharchitects.co.uk

ARCHITECTURE
HISTORIC BUILDING REPAIR
THE AUTHENTIC INTERIOR

PROJECT:

Lammas House
Lambhouse Lane
Shottle, Belper
Derbyshire

CLIENT:

Chatsworth Settlement
Trustrees

SUBJECT:

EXISTING
PLOT 3- LAMMAS HOUSE
ROOF PLAN

PLANNING

DRAWING NO:

21223-E-103 Rev A

DATE:

September 2021

Revisions:
A: Planning Issue 06.02.23.

SCALE:

1:100 @ A3

©This drawing and the building works depicted are the copyright of the Architect and may not be reproduced without written permission.

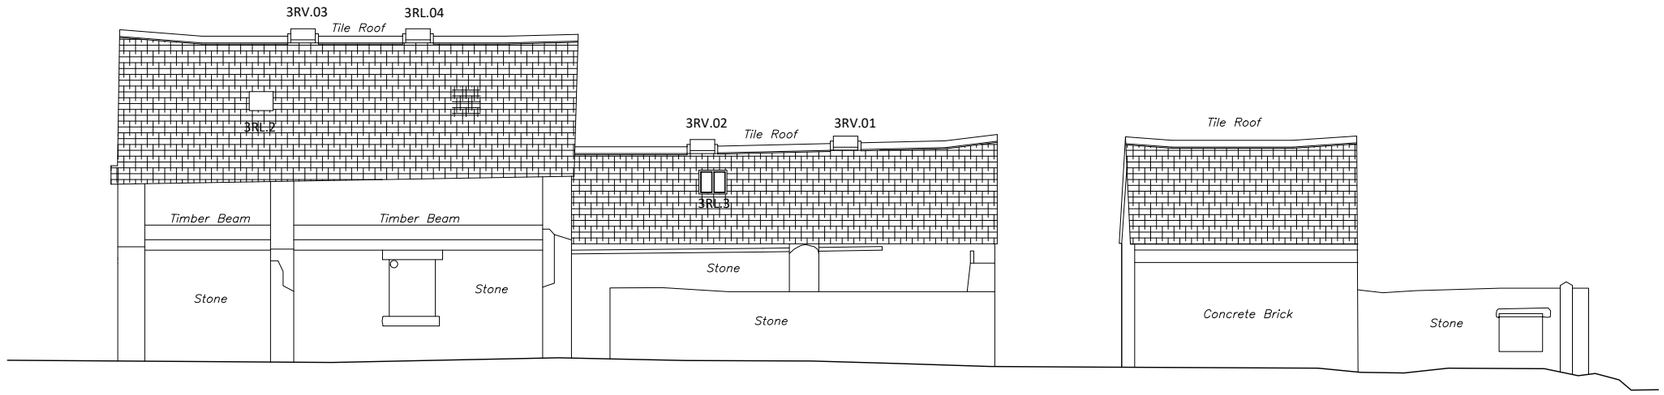

Datum: 190.00m.

Elevation 3.



Datum: 190.00m.

Elevation 1.

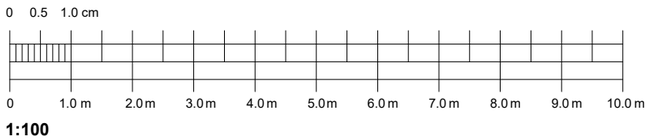

1:100

BENCH
ARCHITECTS

23 TERRACE ROAD
BUXTON
DERBYSHIRE
SK17 6DU
TEL: 01298-23991
info@bencharchitects.co.uk

ARCHITECTURE
HISTORIC BUILDING REPAIR
THE AUTHENTIC INTERIOR

PROJECT:

Lammas House
Lambhouse Lane
Shottle, Belper
Derbyshire
DE56 2DS

CLIENT:

Chatsworth Settlement
Trustrees

SUBJECT:

EXISTING
PLOT 3- LAMMAS HOUSE
ELEVATIONS 1 & 3

PLANNING

DRAWING NO:

21223-E-110 Rev B

DATE:

February 2022

Revisions:
A: Elevations 1 & 3 added. 20.07.22
B: Planning Issue 06.02.23.

SCALE:

1:100 @ A3

©This drawing and the building works depicted are the copyright of the Architect and may not be reproduced without written permission.

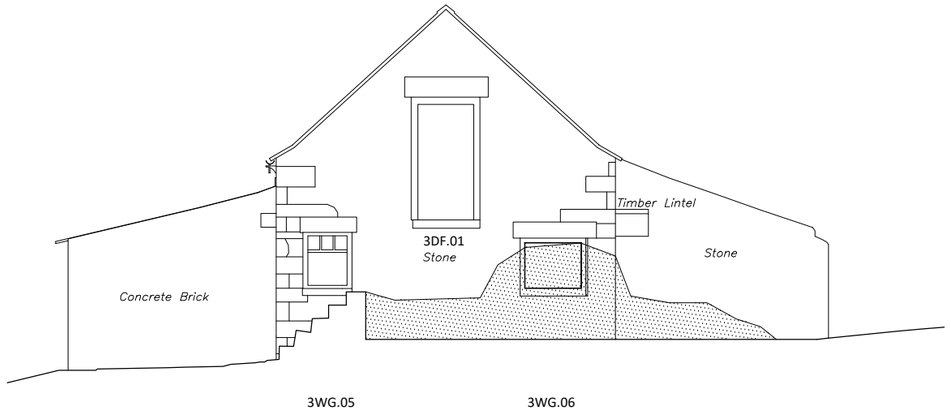

Datum: 190.00m.

Elevation 2.

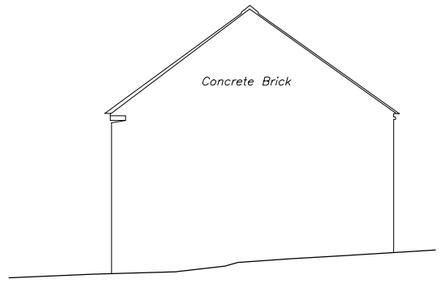

Datum: 190.00m.

Elevation 6.

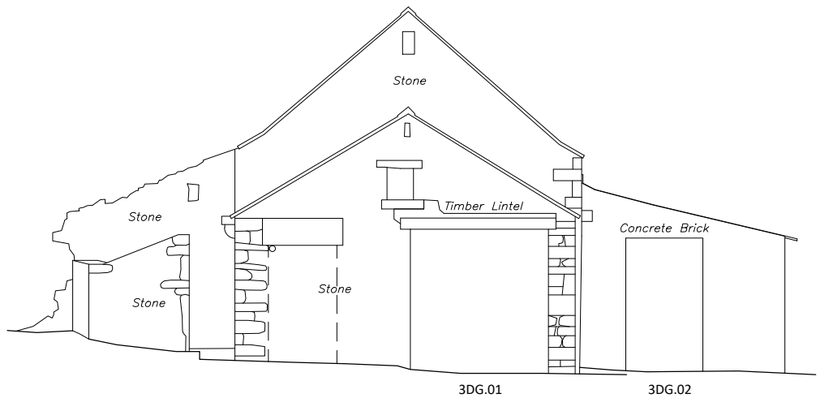

Datum: 190.00m.

Elevation 4.

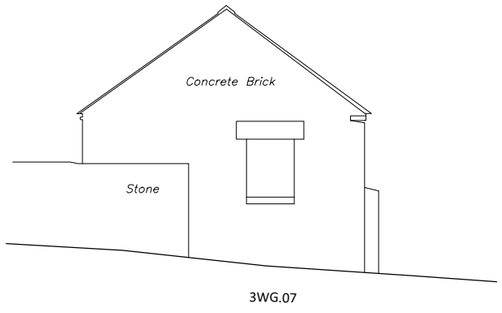

Datum: 190.00m.

Elevation 5.

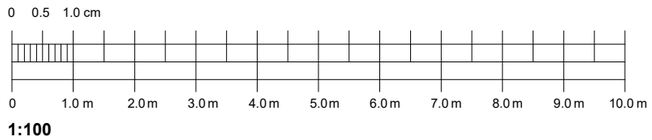

1:100

BENCH
ARCHITECTS

23 TERRACE ROAD
BUXTON
DERBYSHIRE
SK17 6DU
TEL: 01298-23991
info@bencharchitects.co.uk

ARCHITECTURE
HISTORIC BUILDING REPAIR
THE AUTHENTIC INTERIOR

PROJECT:

Lammas House
Lambhouse Lane
Shottle, Belper
Derbyshire
DE56 2DS

CLIENT:

Chatsworth Settlement
Trustrees

SUBJECT:

EXISTING
PLOT 3- LAMMAS HOUSE
ELEVATIONS 2 - 6

PLANNING

DRAWING NO:

21223-E-111 Rev C

DATE:

September 2021

Revisions:
A: Elevations 4 & 5 added. 20.07.22.
B: Planning Issue 06.02.23.
C: Elevation 6 added. Planning Issue 06.07.23.

SCALE:

1:100 @ A3

©This drawing and the building works depicted are the copyright of the Architect and may not be reproduced without written permission.

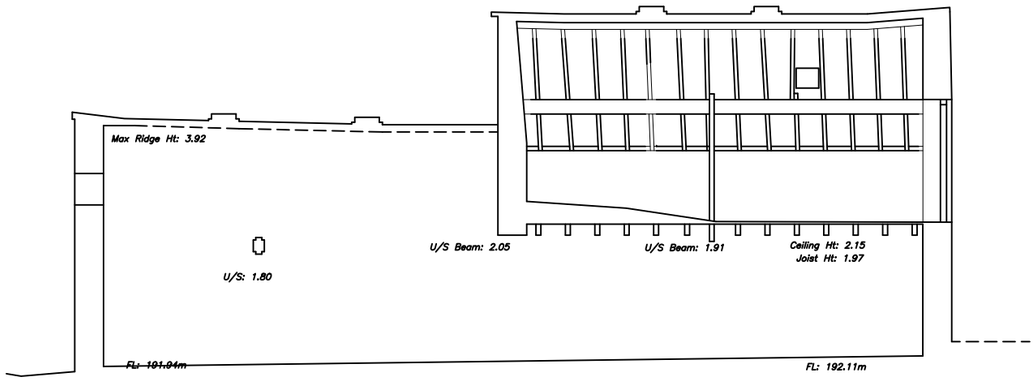

Datum: 190.00m.
Section A.

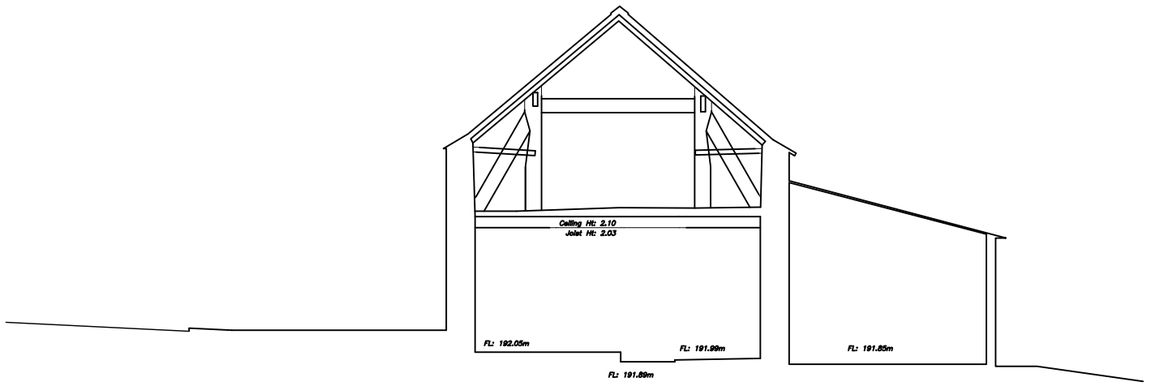

Datum: 190.00m.
Section B.

Datum: 190.00m.
Section B.

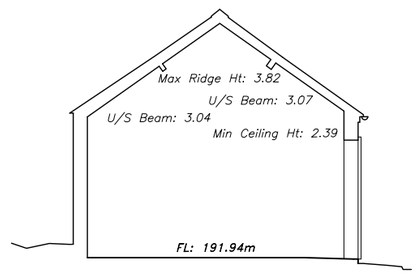

Datum: 190.00m.
Section C.

0 0.5 1.0 cm

0 1.0 m 2.0 m 3.0 m 4.0 m 5.0 m 6.0 m 7.0 m 8.0 m 9.0 m 10.0 m

1:100

BENCH
ARCHITECTS

23 TERRACE ROAD
BUXTON
DERBYSHIRE
SK17 6DU
TEL: 01298-23991
info@bencharchitects.co.uk

ARCHITECTURE
HISTORIC BUILDING REPAIR
THE AUTHENTIC INTERIOR

PROJECT:

Lammas House
Lambhouse Lane
Shottle, Belper
Derbyshire
DE56 2DS

CLIENT:

Chatsworth Settlement
Trustrees

SUBJECT:

EXISTING
PLOT 3- LAMMAS HOUSE
SECTIONS A, B & C

PLANNING

DRAWING NO:

21223-E-120 Rev B

DATE:

February 2022

Revisions:
A: Sections B&C added. 20.07.22.
B: Planning Issue 06.02.23.

SCALE:

1:100 @ A3

©This drawing and the building works depicted are the copyright of the Architect and may not be reproduced without written permission.