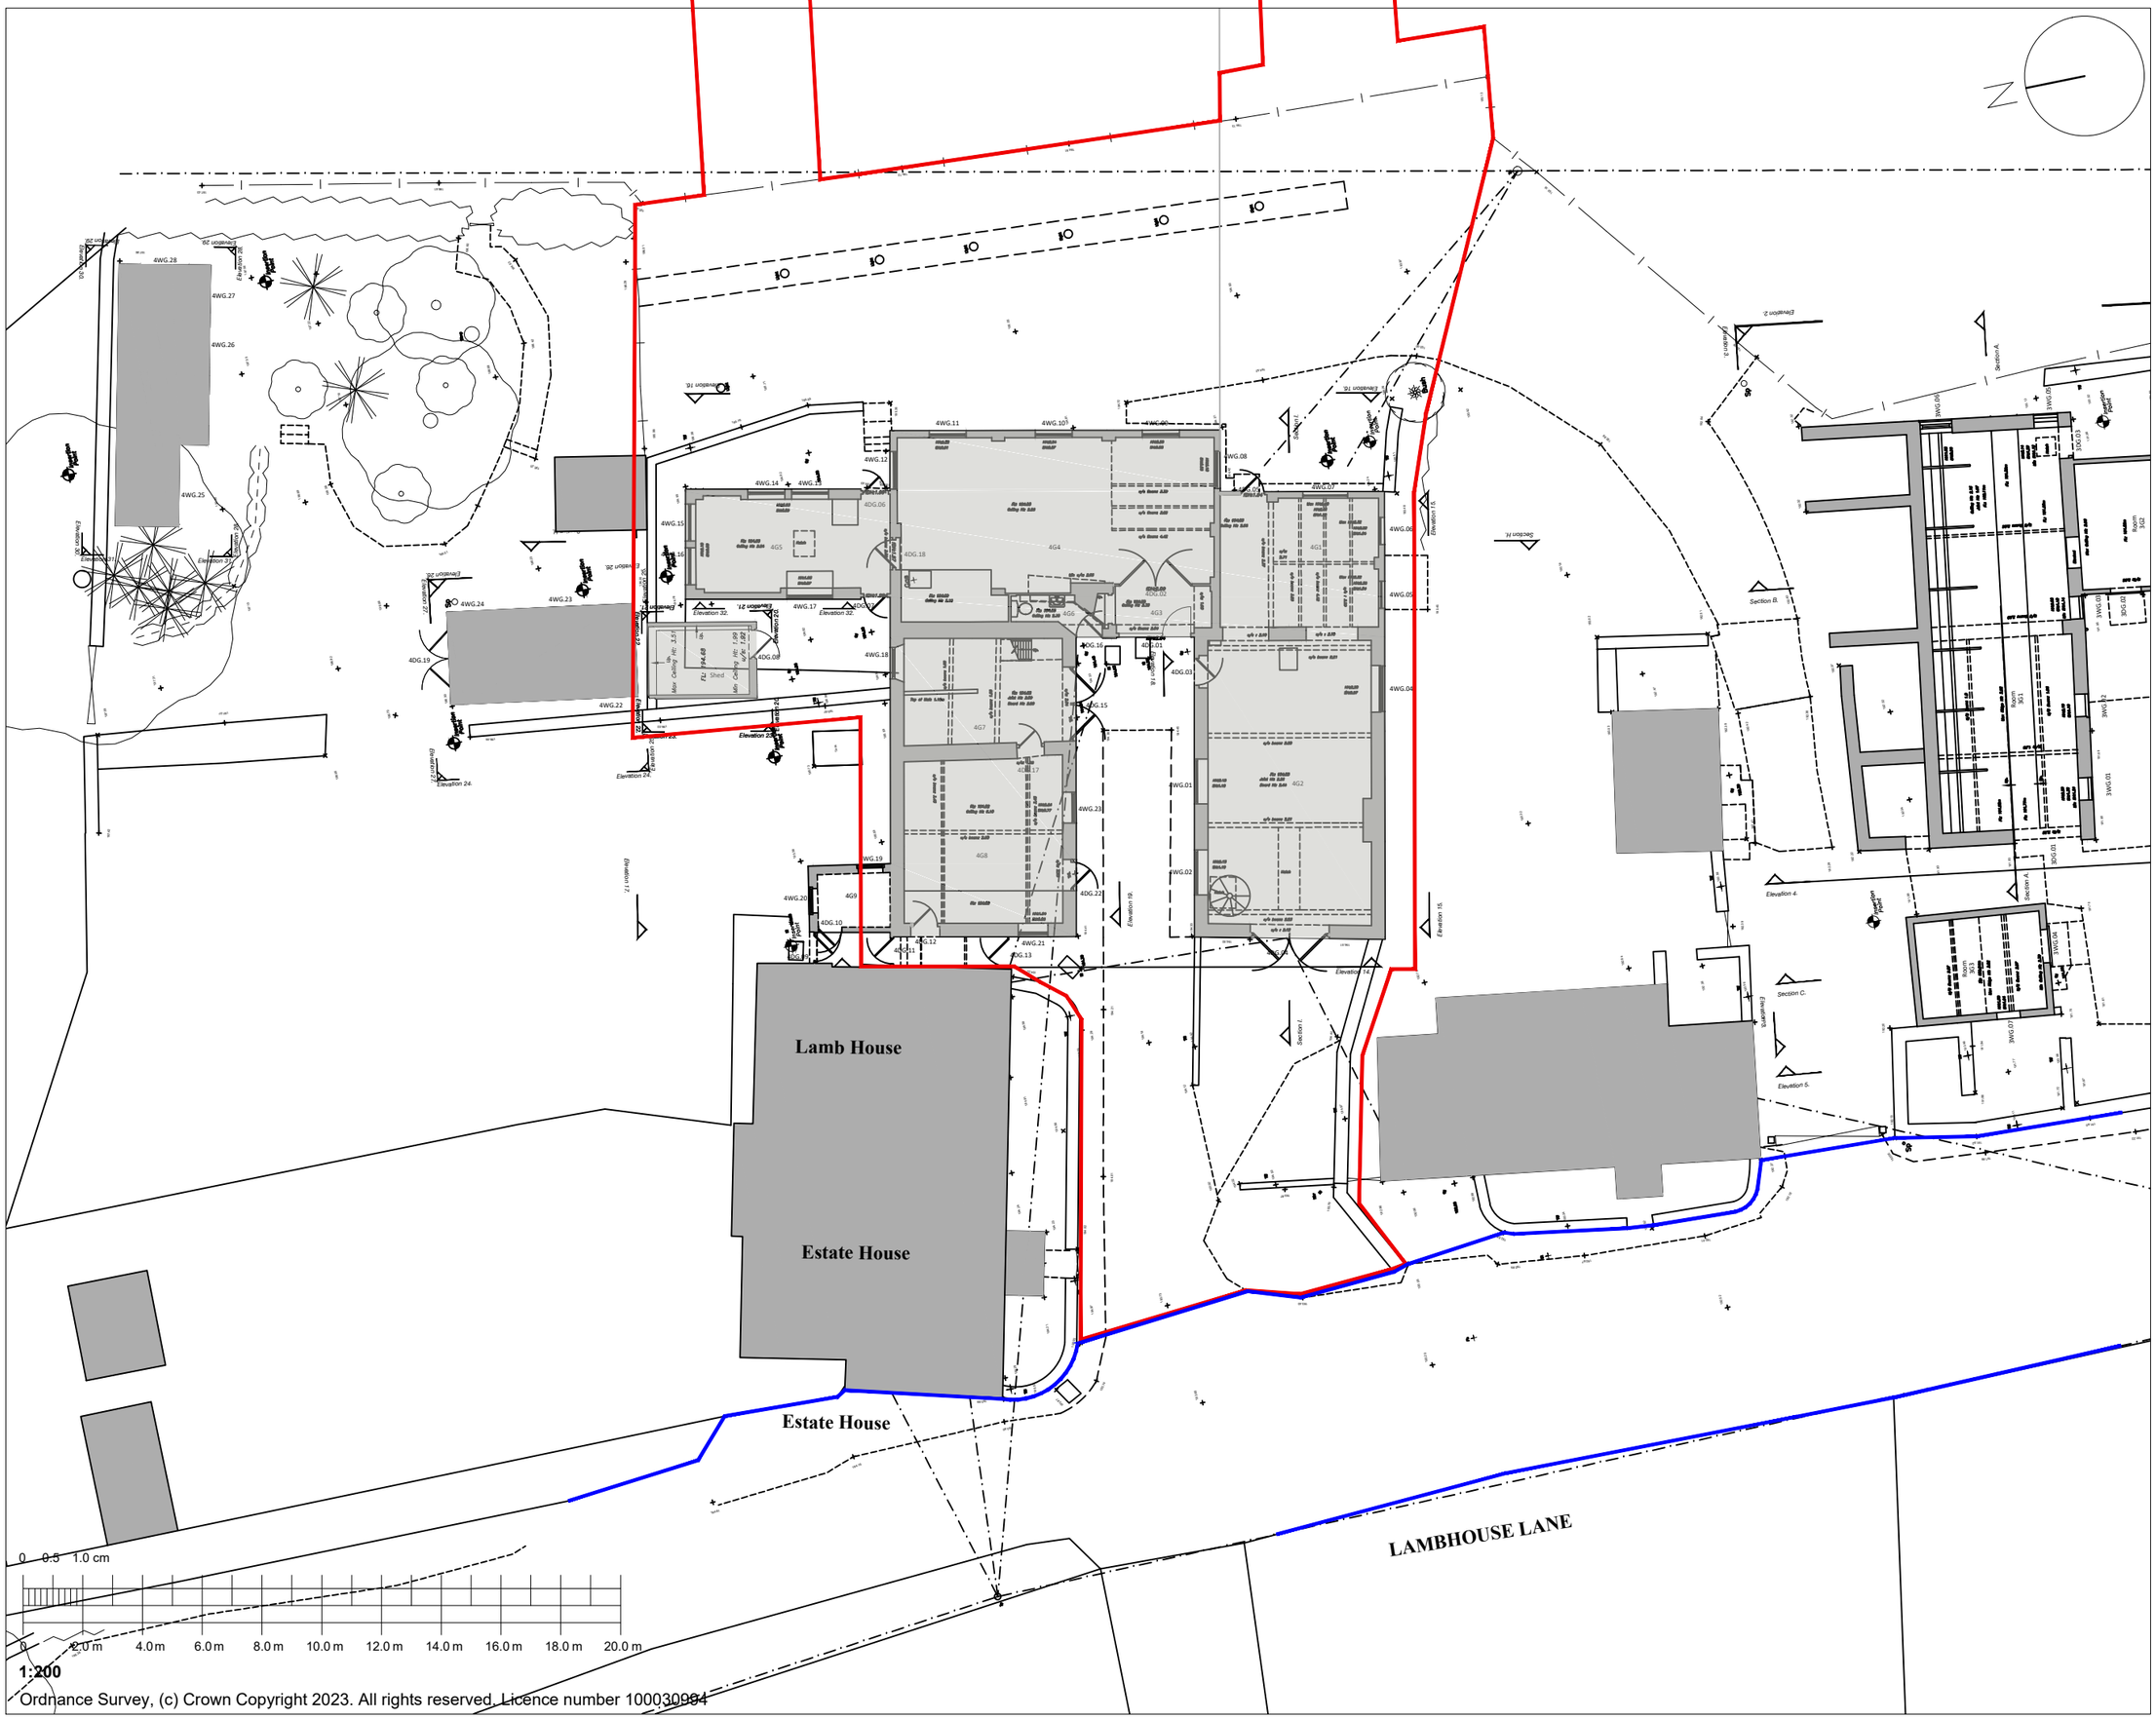

Ordnance Survey, (c) Crown Copyright 2023. All rights reserved. Licence number 100030994

BENCH
ARCHITECTS

23 TERRACE ROAD
BUXTON
DERBYSHIRE
SK17 6DU
TEL: 01298-23991
info@bencharchitects.co.uk

ARCHITECTURE
HISTORIC BUILDING REPAIR
THE AUTHENTIC INTERIOR

PROJECT:

The Chatsworth Workshops
Lambhouse Lane
Shottle, Belper
Derbyshire
DE56 2DS

CLIENT:

Chatsworth Settlement
Trustrees

SUBJECT:

EXISTING
PLOT 4-THE CHATSWORTH WORKSHOP
GROUND FLOOR PLAN

PLANNING

DRAWING NO:

21223-E-200 Rev D

DATE:

September 2021

Revisions:
A: 22.04.2022 Updated & Issued to Cheshire Woodlands.
B: Drat Planning Issue. 14.02.23.
C: Planning Issue. 23.06.23.
D: Red Line amended. Planning Issue. 06.07.23.

SCALE:

1:200 @ A3

©This drawing and the building works depicted are the copyright of the Architect and may not be reproduced without written permission.

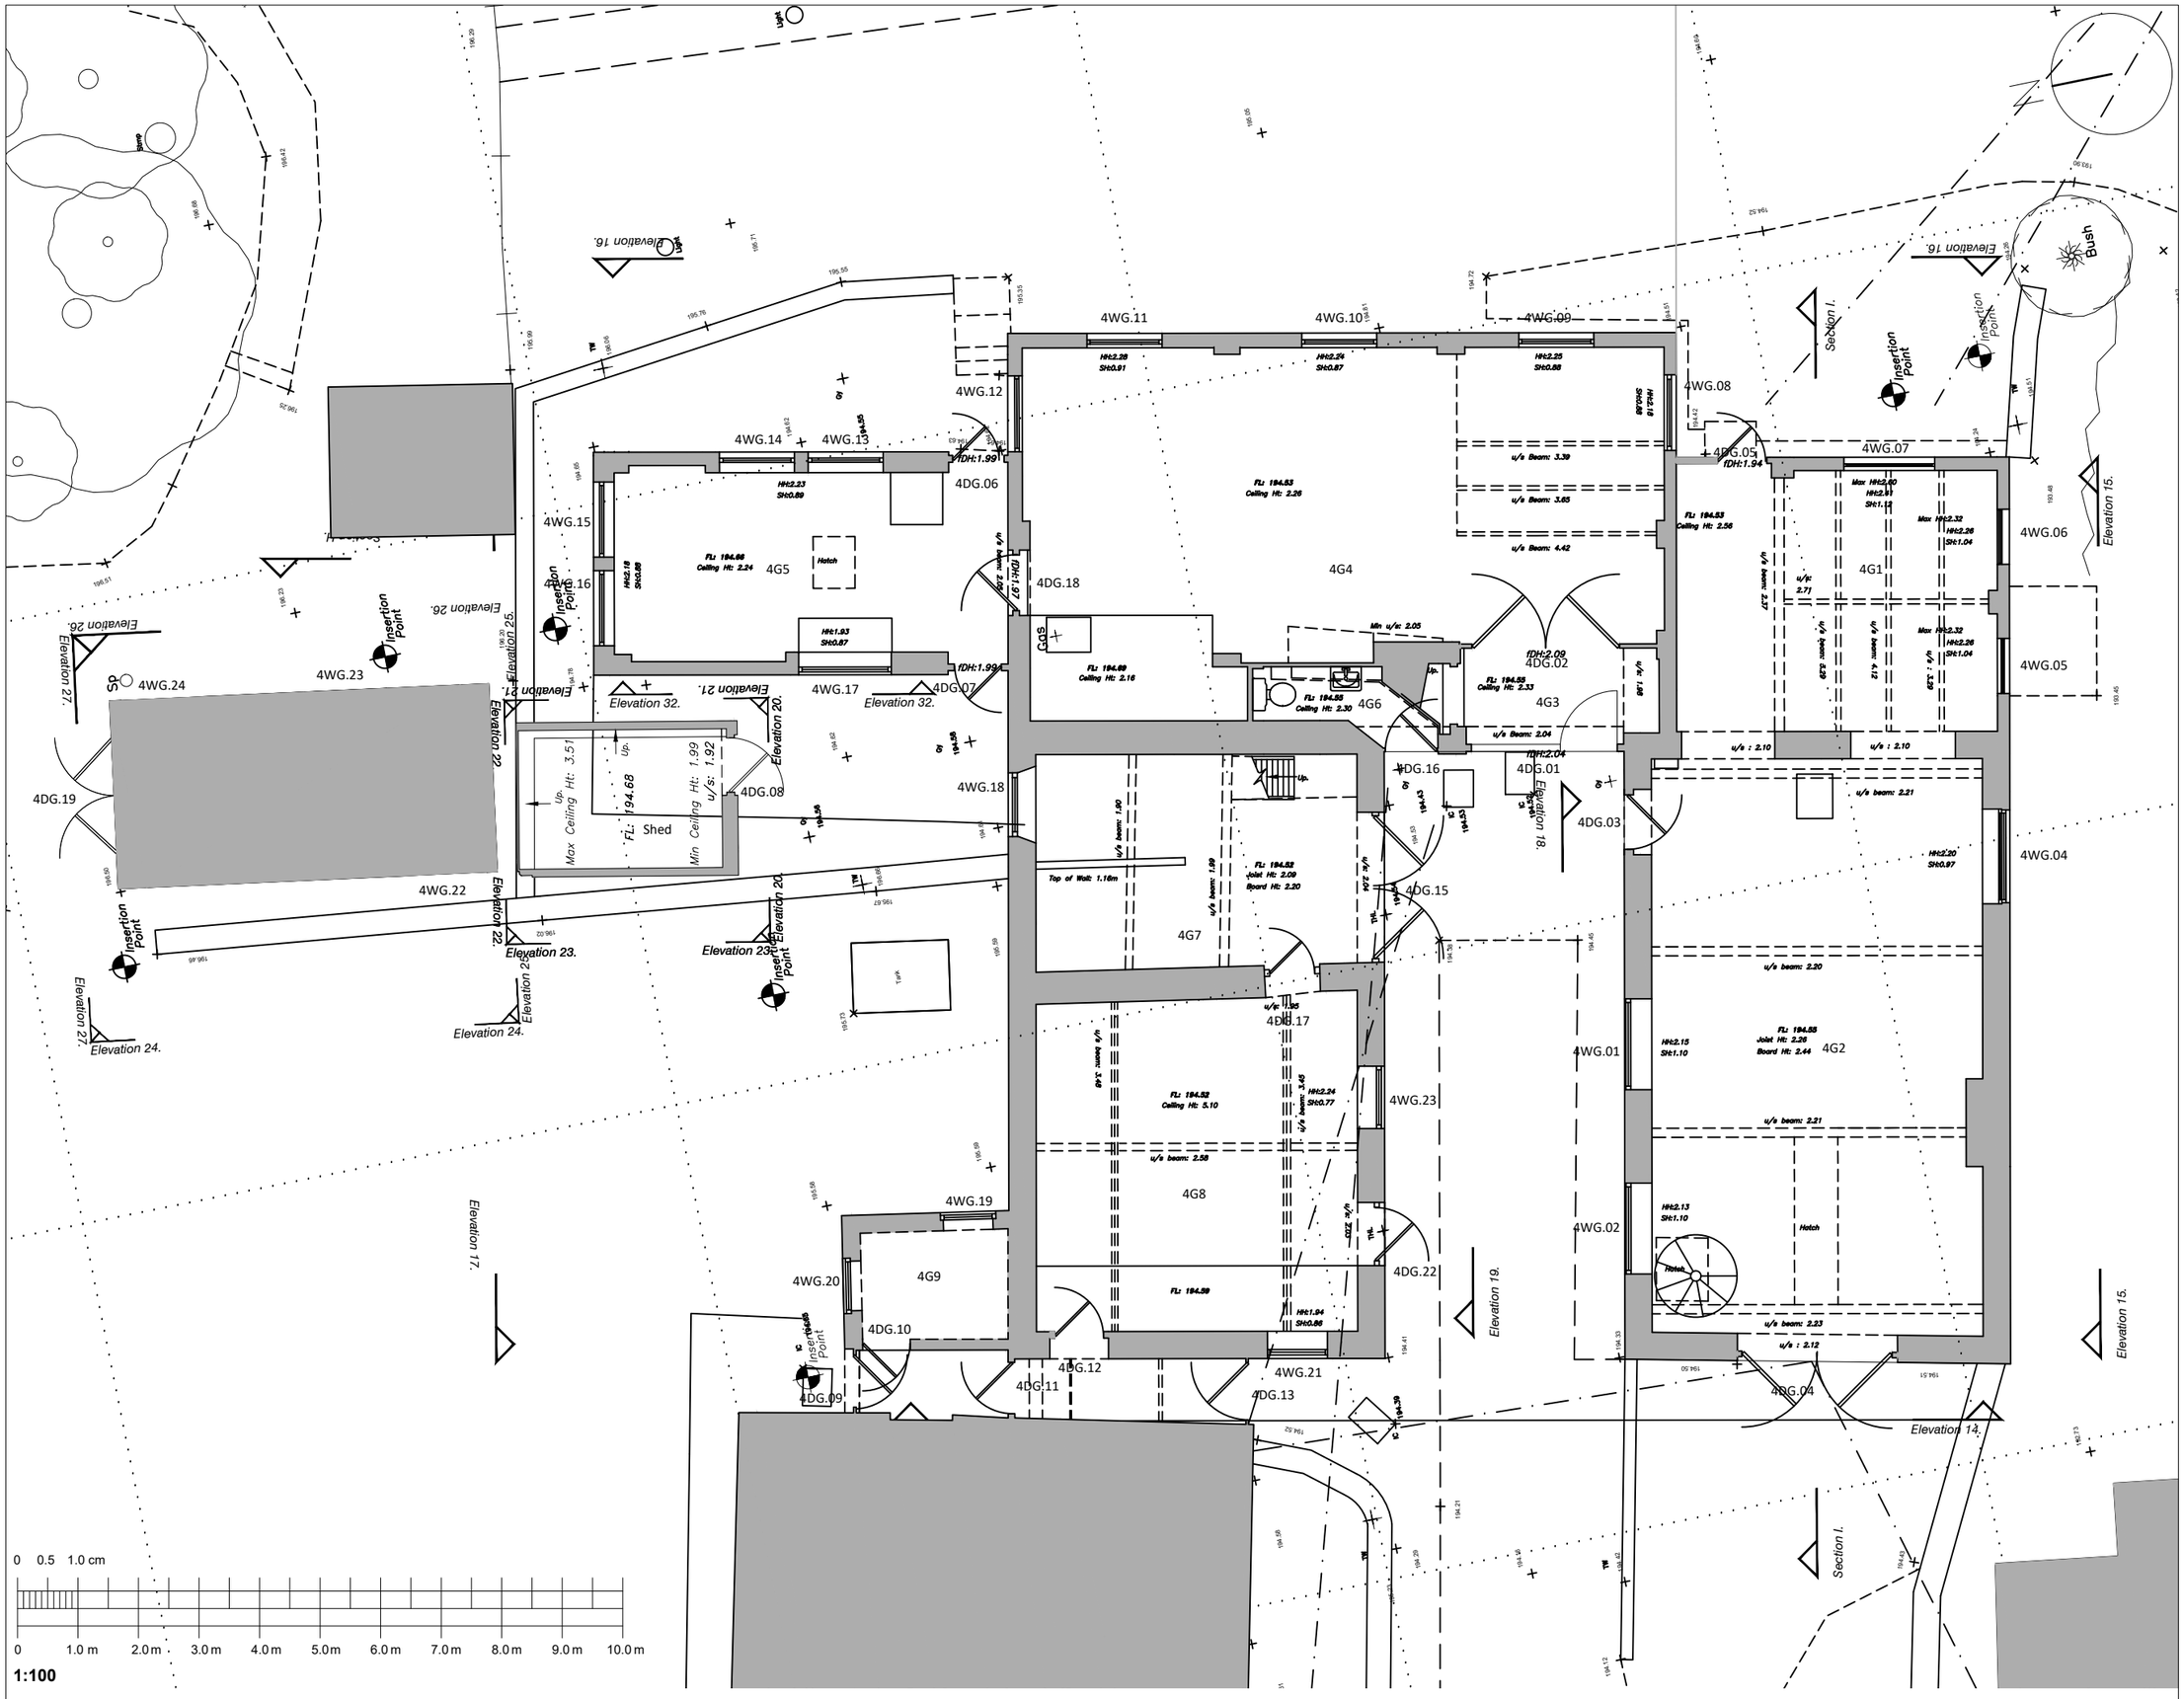

BENCH
ARCHITECTS

23 TERRACE ROAD
BUXTON
DERBYSHIRE
SK17 6DU
TEL: 01298-23991
info@bencharchitects.co.uk

ARCHITECTURE
HISTORIC BUILDING REPAIR
THE AUTHENTIC INTERIOR

PROJECT:

The Chatsworth Workshops
Lambhouse Lane
Shottle, Belper
Derbyshire
DE56 2DS

CLIENT:

Chatsworth Settlement
Trustrees

SUBJECT:

EXISTING
PLOT 4-THE CHATSWORTH
WORKSHOP
GROUND FLOOR PLAN

PLANNING

DRAWING NO:

21223-E-201 Rev A

DATE:

September 2021

Revisions:
A: Planning Issue. 14.02.23.

SCALE:

1:100 @ A3

©This drawing and the building works depicted are the copyright of the Architect and may not be reproduced without written permission.

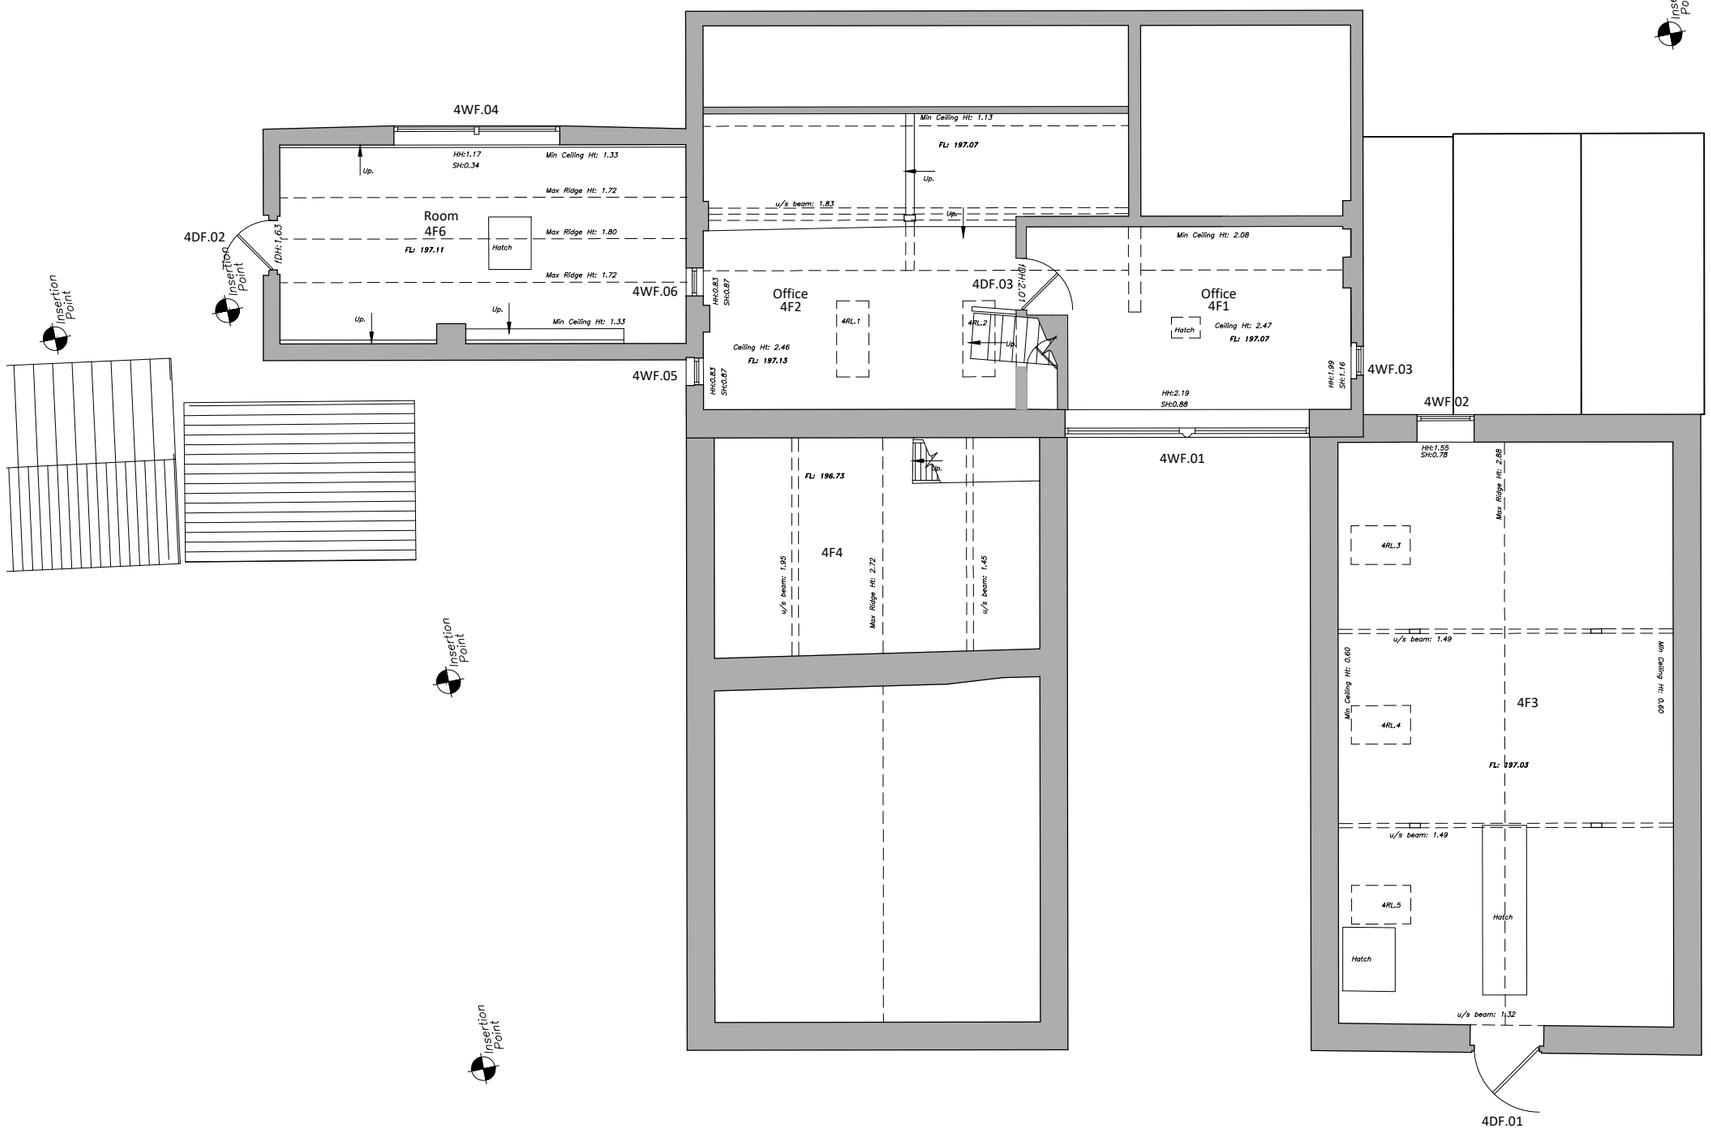

0 0.5 1.0 cm

0 1.0 m 2.0 m 3.0 m 4.0 m 5.0 m 6.0 m 7.0 m 8.0 m 9.0 m 10.0 m

1:100

BENCH
ARCHITECTS

23 TERRACE ROAD
BUXTON
DERBYSHIRE
SK17 6DU
TEL: 01298-23991
info@bencharchitects.co.uk

ARCHITECTURE
HISTORIC BUILDING REPAIR
THE AUTHENTIC INTERIOR

PROJECT:

The Chatsworth Workshops
Lambhouse Lane
Shottle, Belper
Derbyshire

CLIENT:

Chatsworth Settlement Trustees

SUBJECT:

EXISTING
PLOT 4-THE CHATSWORTH WORKSHOP
FIRST FLOOR PLAN

PLANNING

DRAWING NO:

21223-E-202 Rev B

DATE:

September 2021

Revisions:
A: Drawing re-numbered. 20.07.22.
B: Planning Issue. 14.02.23.

SCALE:

1:100 @ A3

©This drawing and the building works depicted are the copyright of the Architect and may not be reproduced without written permission.

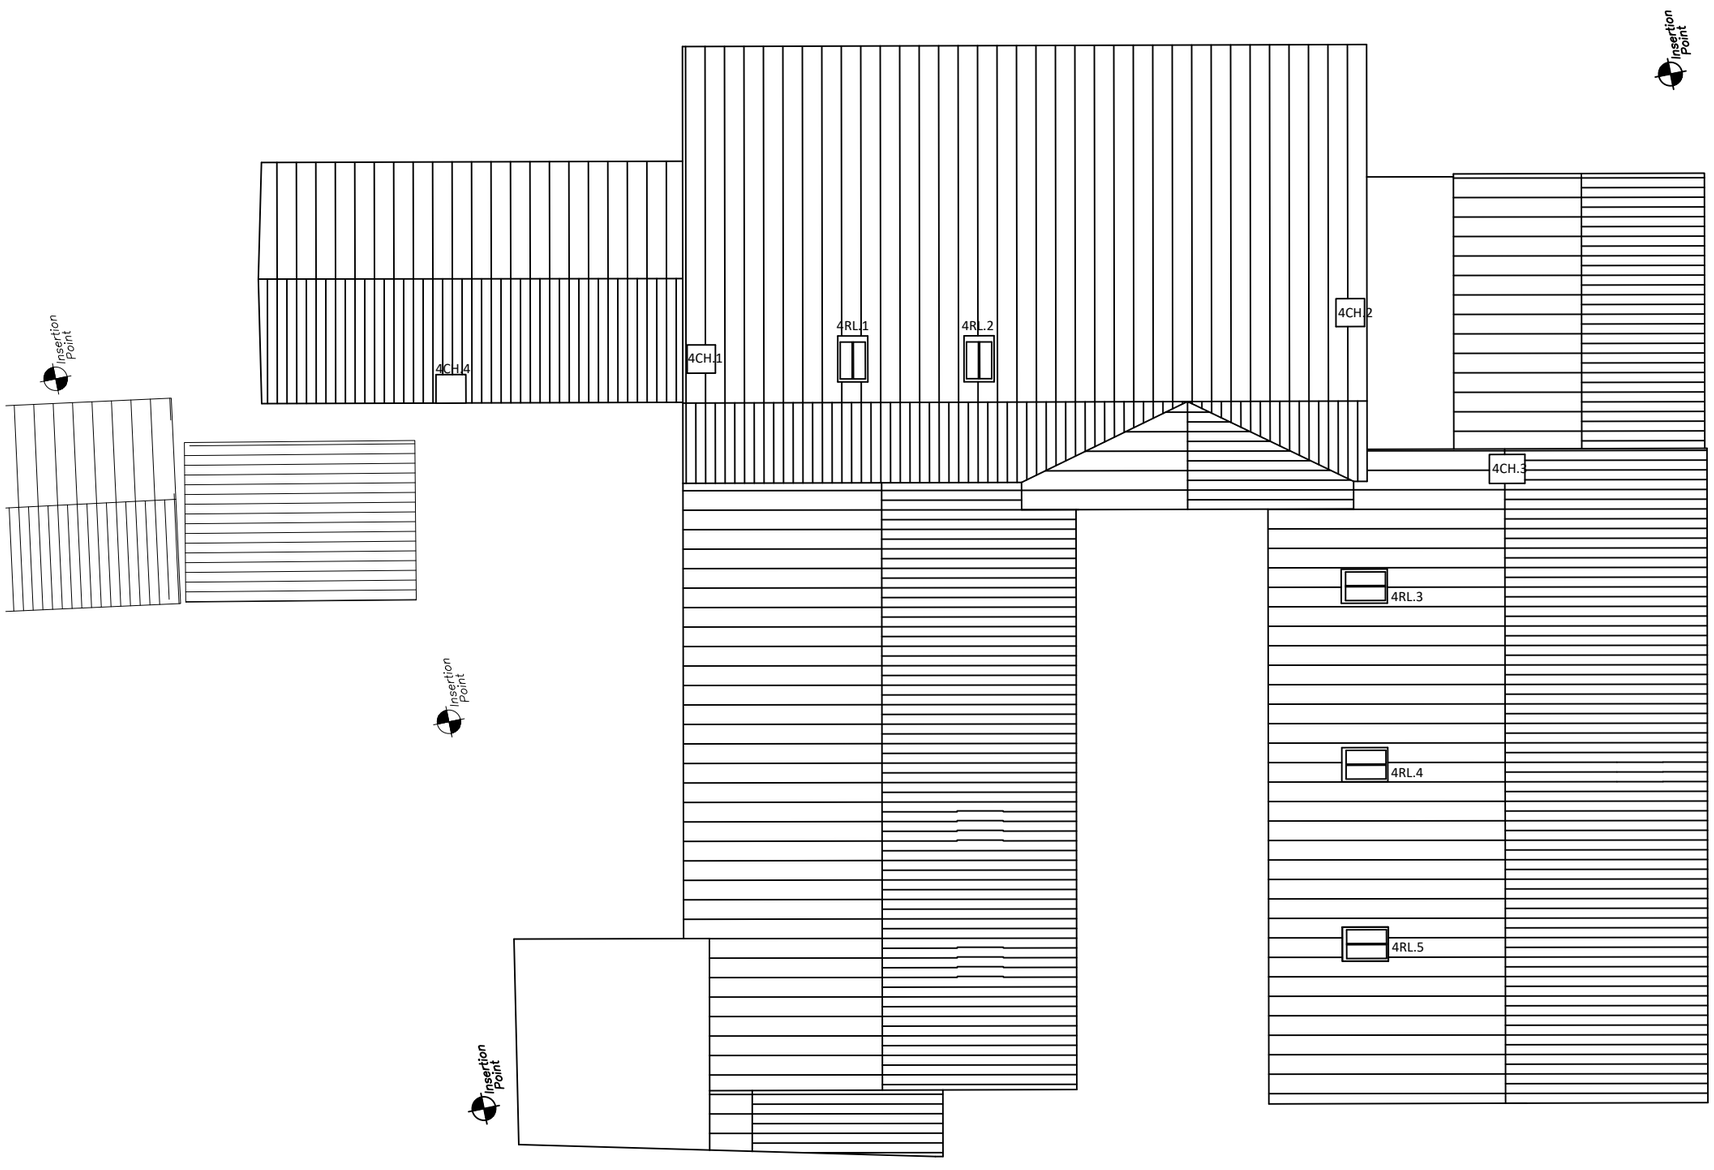

0 0.5 1.0 cm

0 1.0 m 2.0 m 3.0 m 4.0 m 5.0 m 6.0 m 7.0 m 8.0 m 9.0 m 10.0 m

1:100

BENCH
ARCHITECTS

23 TERRACE ROAD
BUXTON
DERBYSHIRE
SK17 6DU
TEL: 01298-23991
info@bencharchitects.co.uk

ARCHITECTURE
HISTORIC BUILDING REPAIR
THE AUTHENTIC INTERIOR

PROJECT:

The Chatsworth Workshops
Lambhouse Lane
Shottle, Belper
Derbyshire

CLIENT:

Chatsworth Settlement
Trustrees

SUBJECT:

EXISTING
PLOT 4-THE CHATSWORTH
WORKSHOP
ROOF PLAN

PLANNING

DRAWING NO:

21223-E-203 Rev B

DATE:

September 2021

Revisions:
A: Drawing re-numbered. 20.07.22.
B: Planning Issue. 14.02.23.

SCALE:

1:100 @ A3

©This drawing and the building works depicted are the copyright of the Architect and may not be reproduced without written permission.

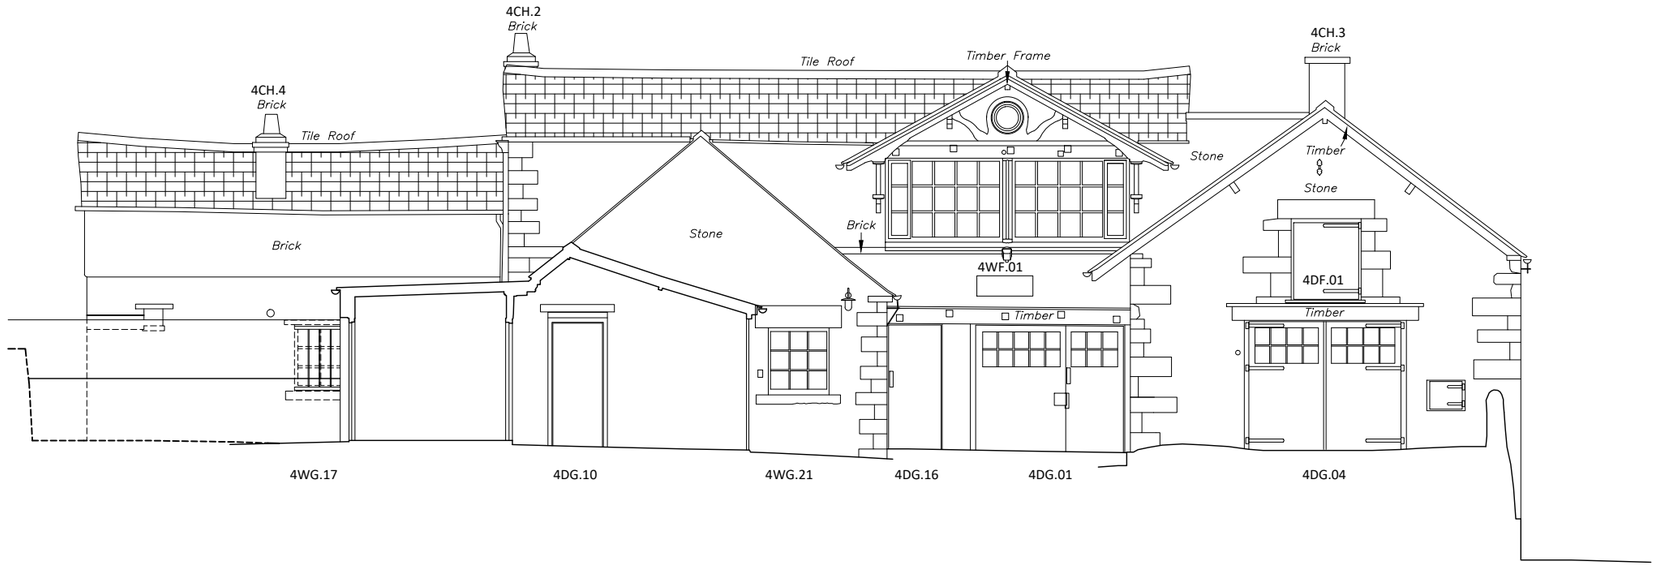

Datum: 190.00m.

Elevation 14.

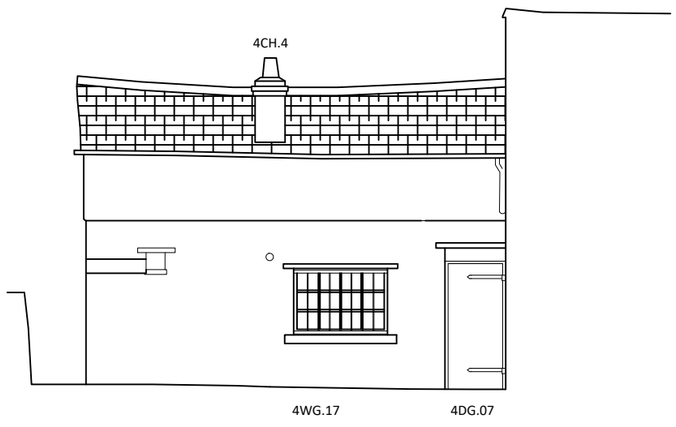

Datum: 190.00m.

Elevation 32.

0 0.5 1.0 cm

0 1.0 m 2.0 m 3.0 m 4.0 m 5.0 m 6.0 m 7.0 m 8.0 m 9.0 m 10.0 m

1:100

BENCH
ARCHITECTS

23 TERRACE ROAD
BUXTON
DERBYSHIRE
SK17 6DU
TEL: 01298-23991
info@bencharchitects.co.uk

ARCHITECTURE
HISTORIC BUILDING REPAIR
THE AUTHENTIC INTERIOR

PROJECT:

The Chatsworth Workshops
Lambhouse Lane
Shottle, Belper
Derbyshire
DE56 2DS

CLIENT:

Chatsworth Settlement
Trustrees

SUBJECT:

EXISTING
PLOT 4-THE CHATSWORTH WORKSHOP
ELEVATIONS 14 & 32

PLANNING

DRAWING NO:

21223-E-220 Rev A

DATE:

September 2021

Revisions:
A: Planning Issue 14.02.23.

SCALE:

1:100 @ A3

©This drawing and the building works depicted are the copyright of the Architect and may not be reproduced without written permission.

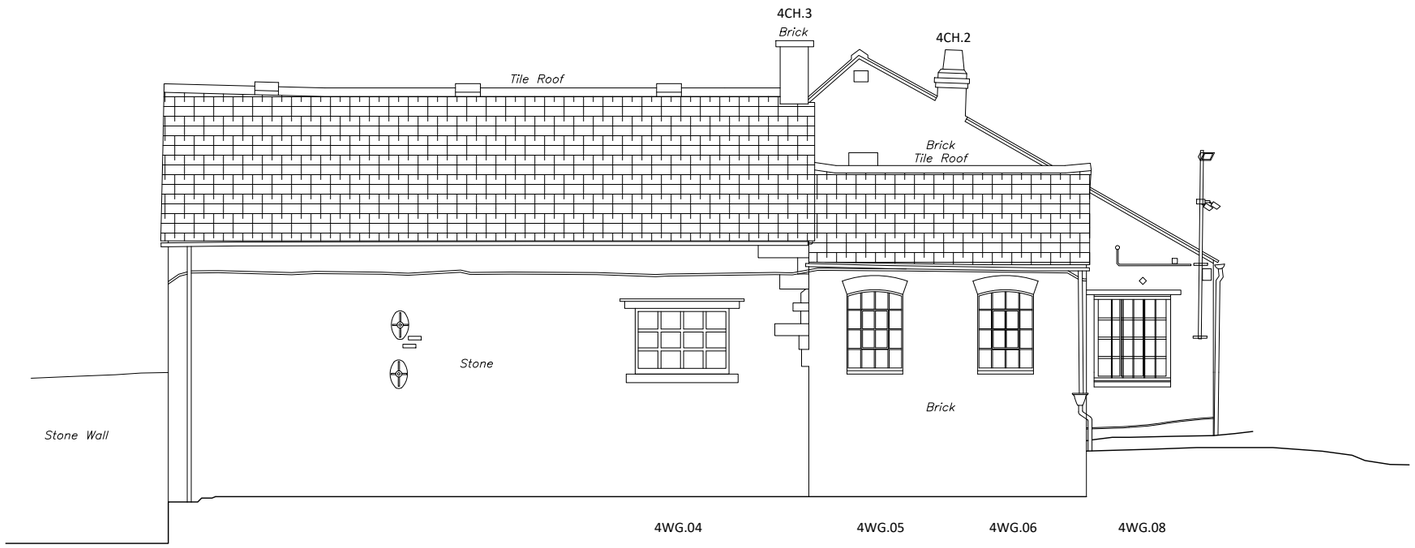

Datum: 190.00m.

Elevation 15.

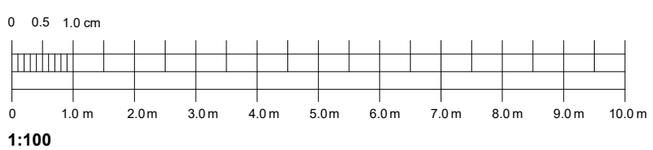

1:100

BENCH
ARCHITECTS

23 TERRACE ROAD
BUXTON
DERBYSHIRE
SK17 6DU
TEL: 01298-23991
info@bencharchitects.co.uk

ARCHITECTURE
HISTORIC BUILDING REPAIR
THE AUTHENTIC INTERIOR

PROJECT:

The Chatsworth Workshops
Lambhouse Lane
Shottle, Belper
Derbyshire

CLIENT:

Chatsworth Settlement
Trustrees

SUBJECT:

EXISTING
PLOT 4-THE CHATSWORTH WORKSHOP
ELEVATION 15

PLANNING

DRAWING NO:

21223-E-221 Rev A

DATE:

September 2021

Revisions:
A: Planning Issue 14.02.23.

SCALE:

1:100 @ A3

©This drawing and the building works depicted are the copyright of the Architect and may not be reproduced without written permission.

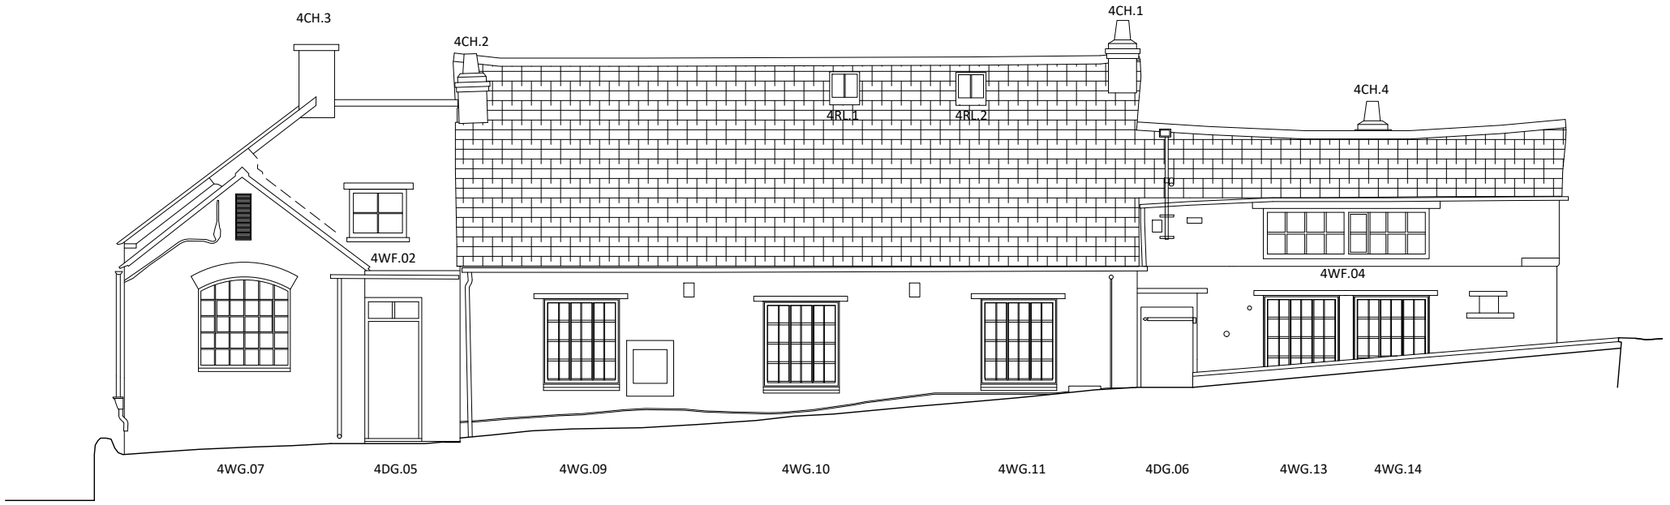

Datum: 190.00m.

Elevation 16.

0 0.5 1.0 cm

0 1.0 m 2.0 m 3.0 m 4.0 m 5.0 m 6.0 m 7.0 m 8.0 m 9.0 m 10.0 m

1:100

BENCH
ARCHITECTS

23 TERRACE ROAD
BUXTON
DERBYSHIRE
SK17 6DU
TEL: 01298-23991
info@bencharchitects.co.uk

ARCHITECTURE
HISTORIC BUILDING REPAIR
THE AUTHENTIC INTERIOR

PROJECT:

The Chatsworth Workshops
Lambhouse Lane
Shottle, Belper
Derbyshire

CLIENT:

Chatsworth Settlement
Trustrees

SUBJECT:

EXISTING
PLOT 4-THE CHATSWORTH
WORKSHOP
ELEVATION 16

PLANNING

DRAWING NO:

21223-E-222 Rev A

DATE:

September 2021

Revisions:
A: Planning Issue 14.02.23.

SCALE:

1:100 @ A3

©This drawing and the building works depicted are the copyright of the Architect and may not be reproduced without written permission.

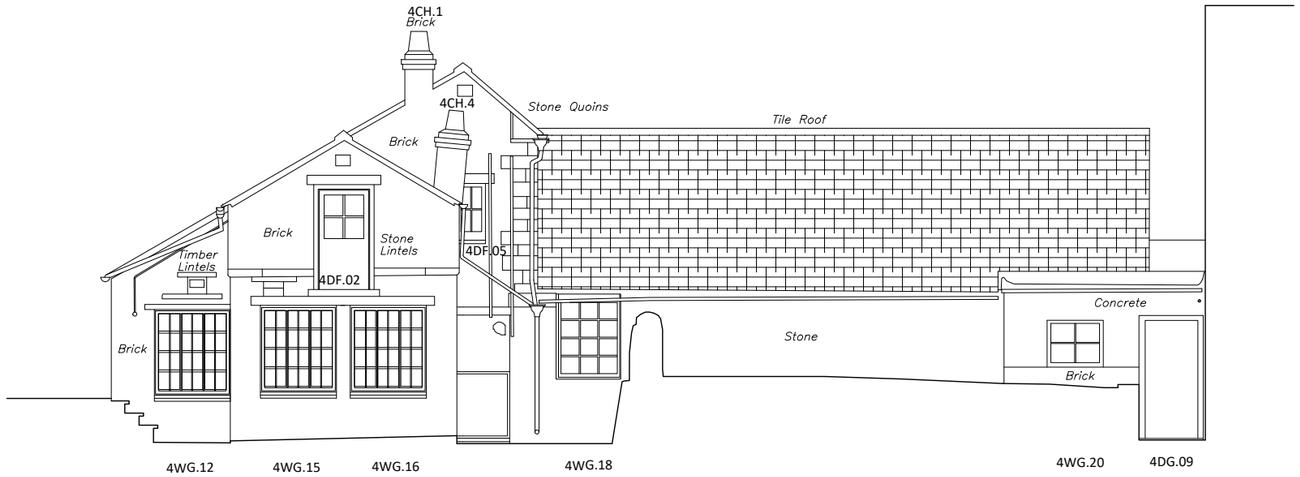

Datum: 190.00m.

Elevation 17.

0 0.5 1.0 cm

0 1.0 m 2.0 m 3.0 m 4.0 m 5.0 m 6.0 m 7.0 m 8.0 m 9.0 m 10.0 m

1:100

BENCH
ARCHITECTS

23 TERRACE ROAD
BUXTON
DERBYSHIRE
SK17 6DU
TEL: 01298-23991
info@bencharchitects.co.uk

ARCHITECTURE
HISTORIC BUILDING REPAIR
THE AUTHENTIC INTERIOR

PROJECT:

The Chatsworth Workshops
Lambhouse Lane
Shottle, Belper
Derbyshire

CLIENT:

Chatsworth Settlement
Trustrees

SUBJECT:

EXISTING
PLOT 4-THE CHATSWORTH WORKSHOP
ELEVATION 17

PLANNING

DRAWING NO:

21223-E-223 Rev A

DATE:

September 2021

Revisions:
A: Planning Issue 14.02.23.

SCALE:

1:100 @ A3

©This drawing and the building works depicted are the copyright of the Architect and may not be reproduced without written permission.

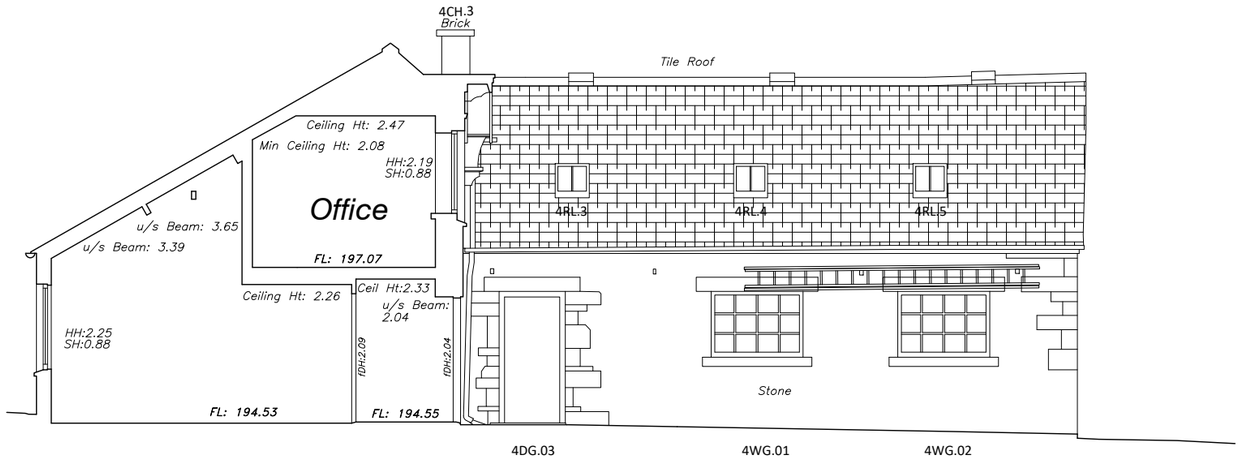

Datum: 190.00m.

Elevation 18.

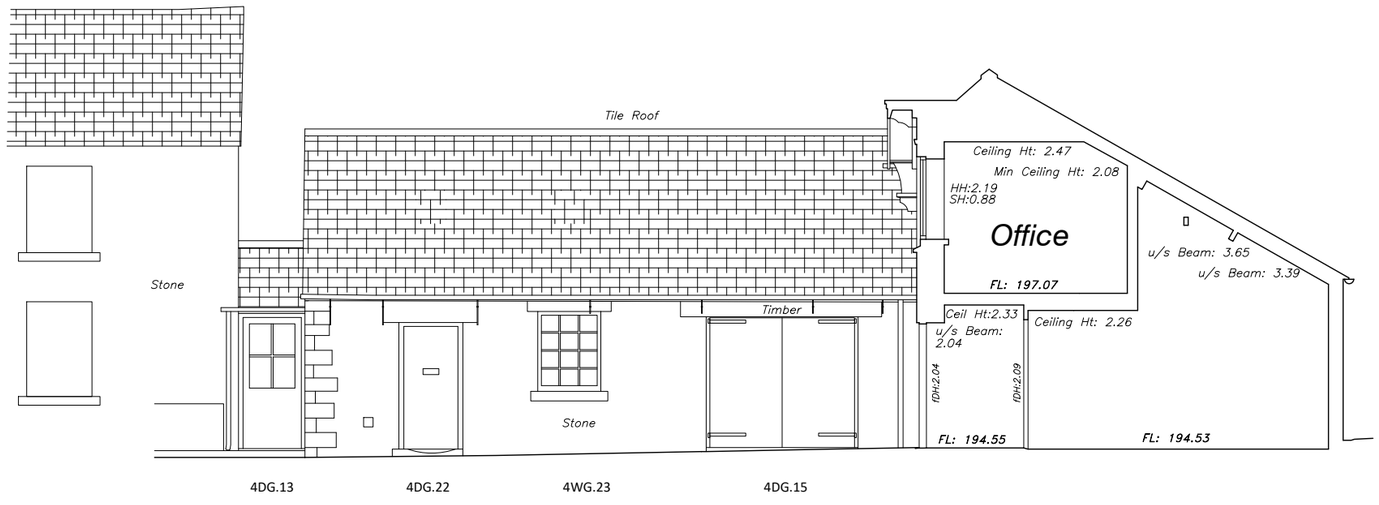

0 0.5 1.0 cm

0 1.0 m 2.0 m 3.0 m 4.0 m 5.0 m 6.0 m 7.0 m 8.0 m 9.0 m 10.0 m

1:100

Datum: 190.00m.

Elevation 19.

BENCH
ARCHITECTS

23 TERRACE ROAD
BUXTON
DERBYSHIRE
SK17 6DU
TEL: 01298-23991
info@bencharchitects.co.uk

ARCHITECTURE
HISTORIC BUILDING REPAIR
THE AUTHENTIC INTERIOR

PROJECT:

The Chatsworth Workshops
Lambhouse Lane
Shottle, Belper
Derbyshire

CLIENT:

Chatsworth Settlement
Trustrees

SUBJECT:

EXISTING
PLOT 4-THE CHATSWORTH WORKSHOP
ELEVATIONS 18 & 19

PLANNING

DRAWING NO:

21223-E-224 Rev A

DATE:

September 2021

Revisions:
A: Planning Issue & added Elev. 19. 14.02.23.

SCALE:

1:100 @ A3

©This drawing and the building works depicted are the copyright of the Architect and may not be reproduced without written permission.