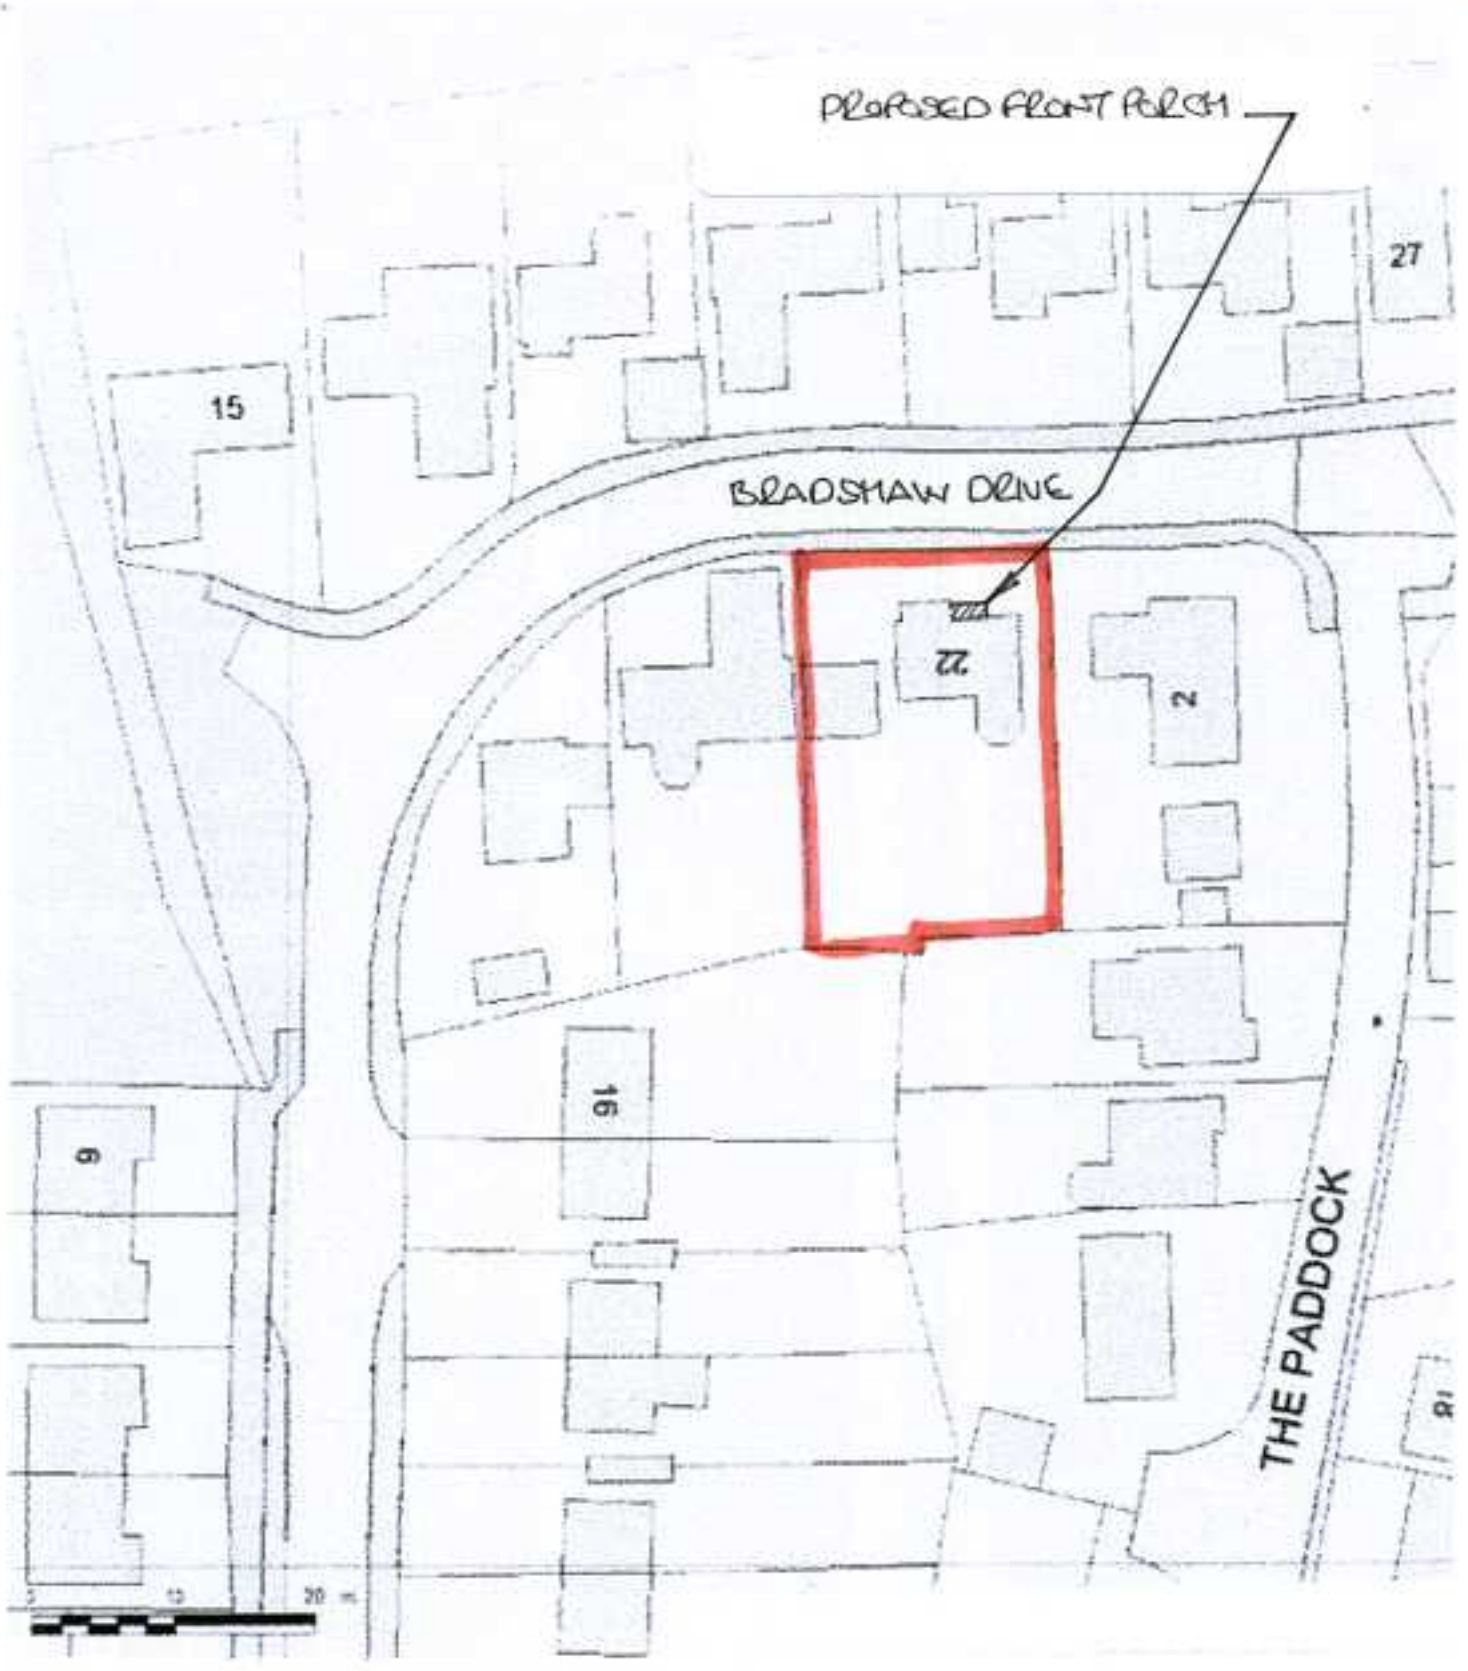

SCALE
1:500

Supplied by Streetwise Maps Ltd
www.streetwise.net
Licence No: 100047474