142 Nottingham Road Alfreton DE55 7FP - Location Plan

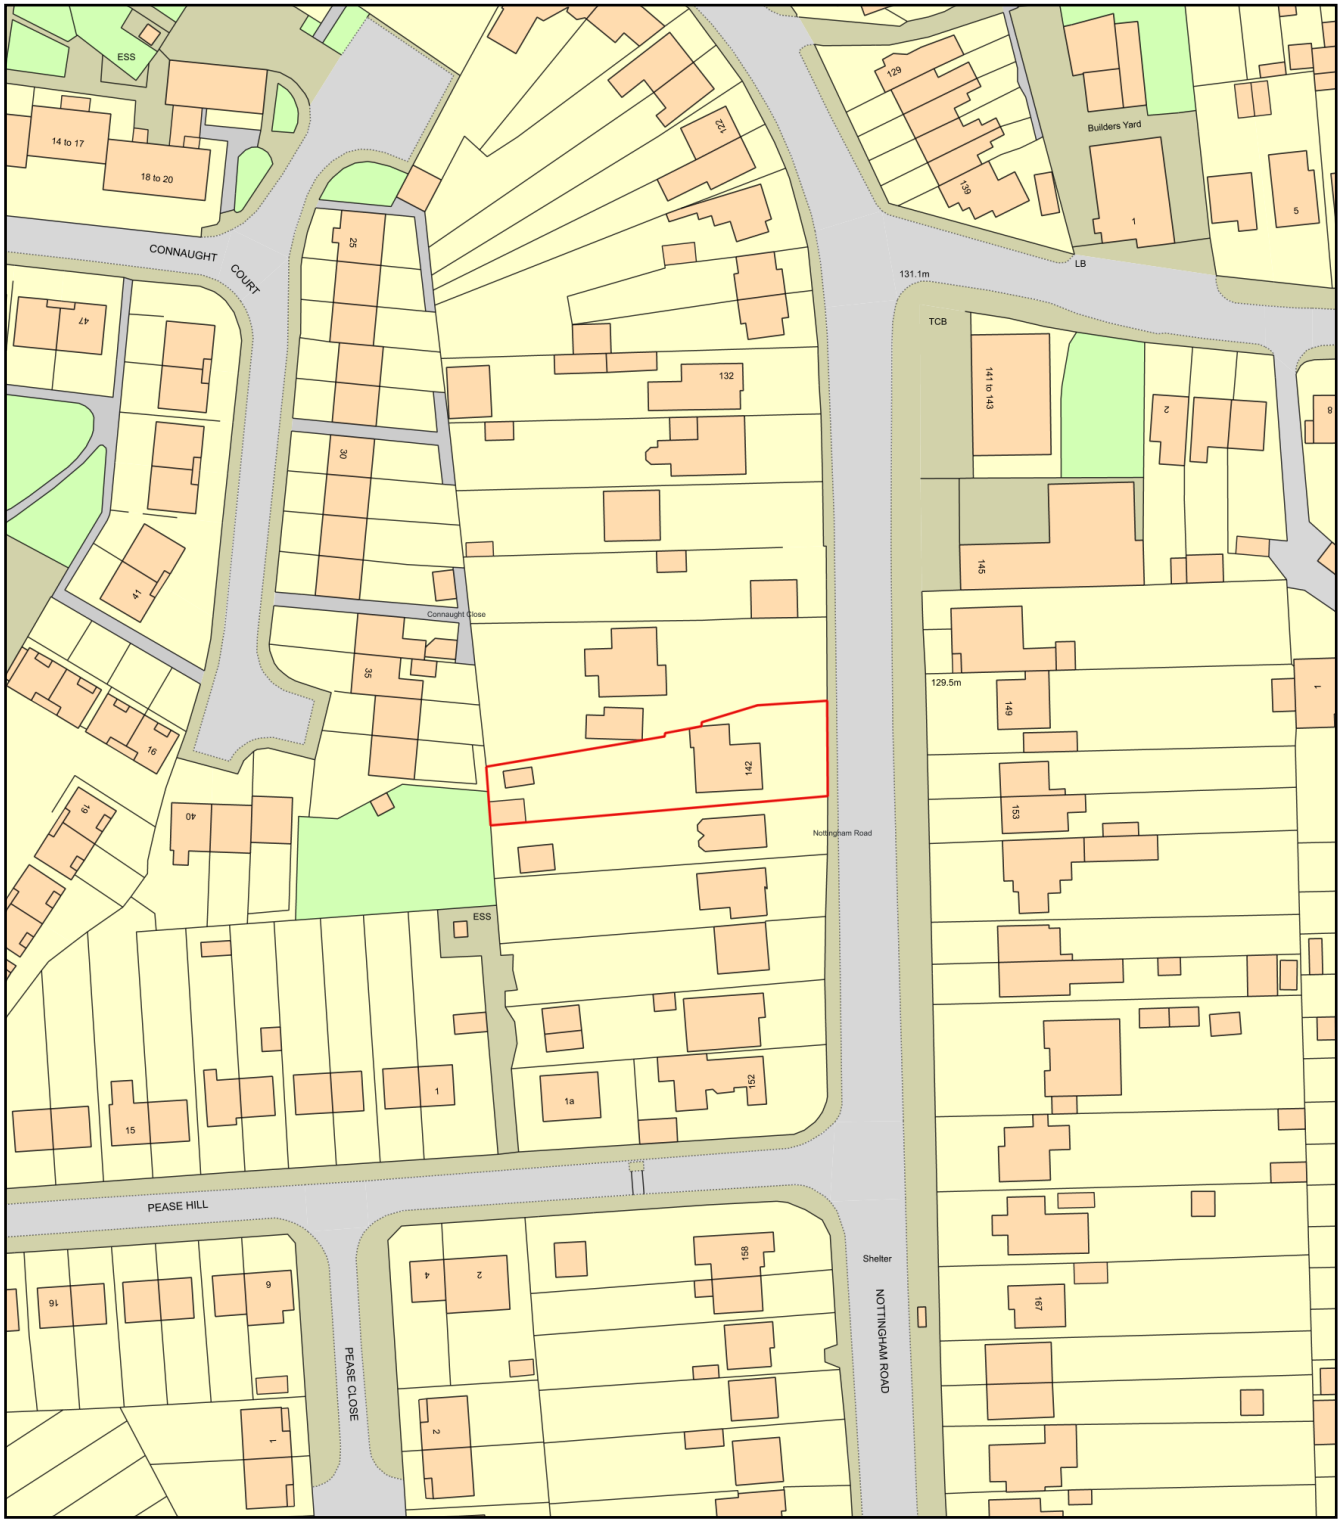

0 50

Metres

N

ReQuestaPlan

Plan Produced for: Kevin Limb

Date Produced: 10 Jul 2023

Plan Reference Number: TQRQM23190105615933

Scale: 1:1250 @ A4

© Crown copyright and database rights 2023 OS 100042766