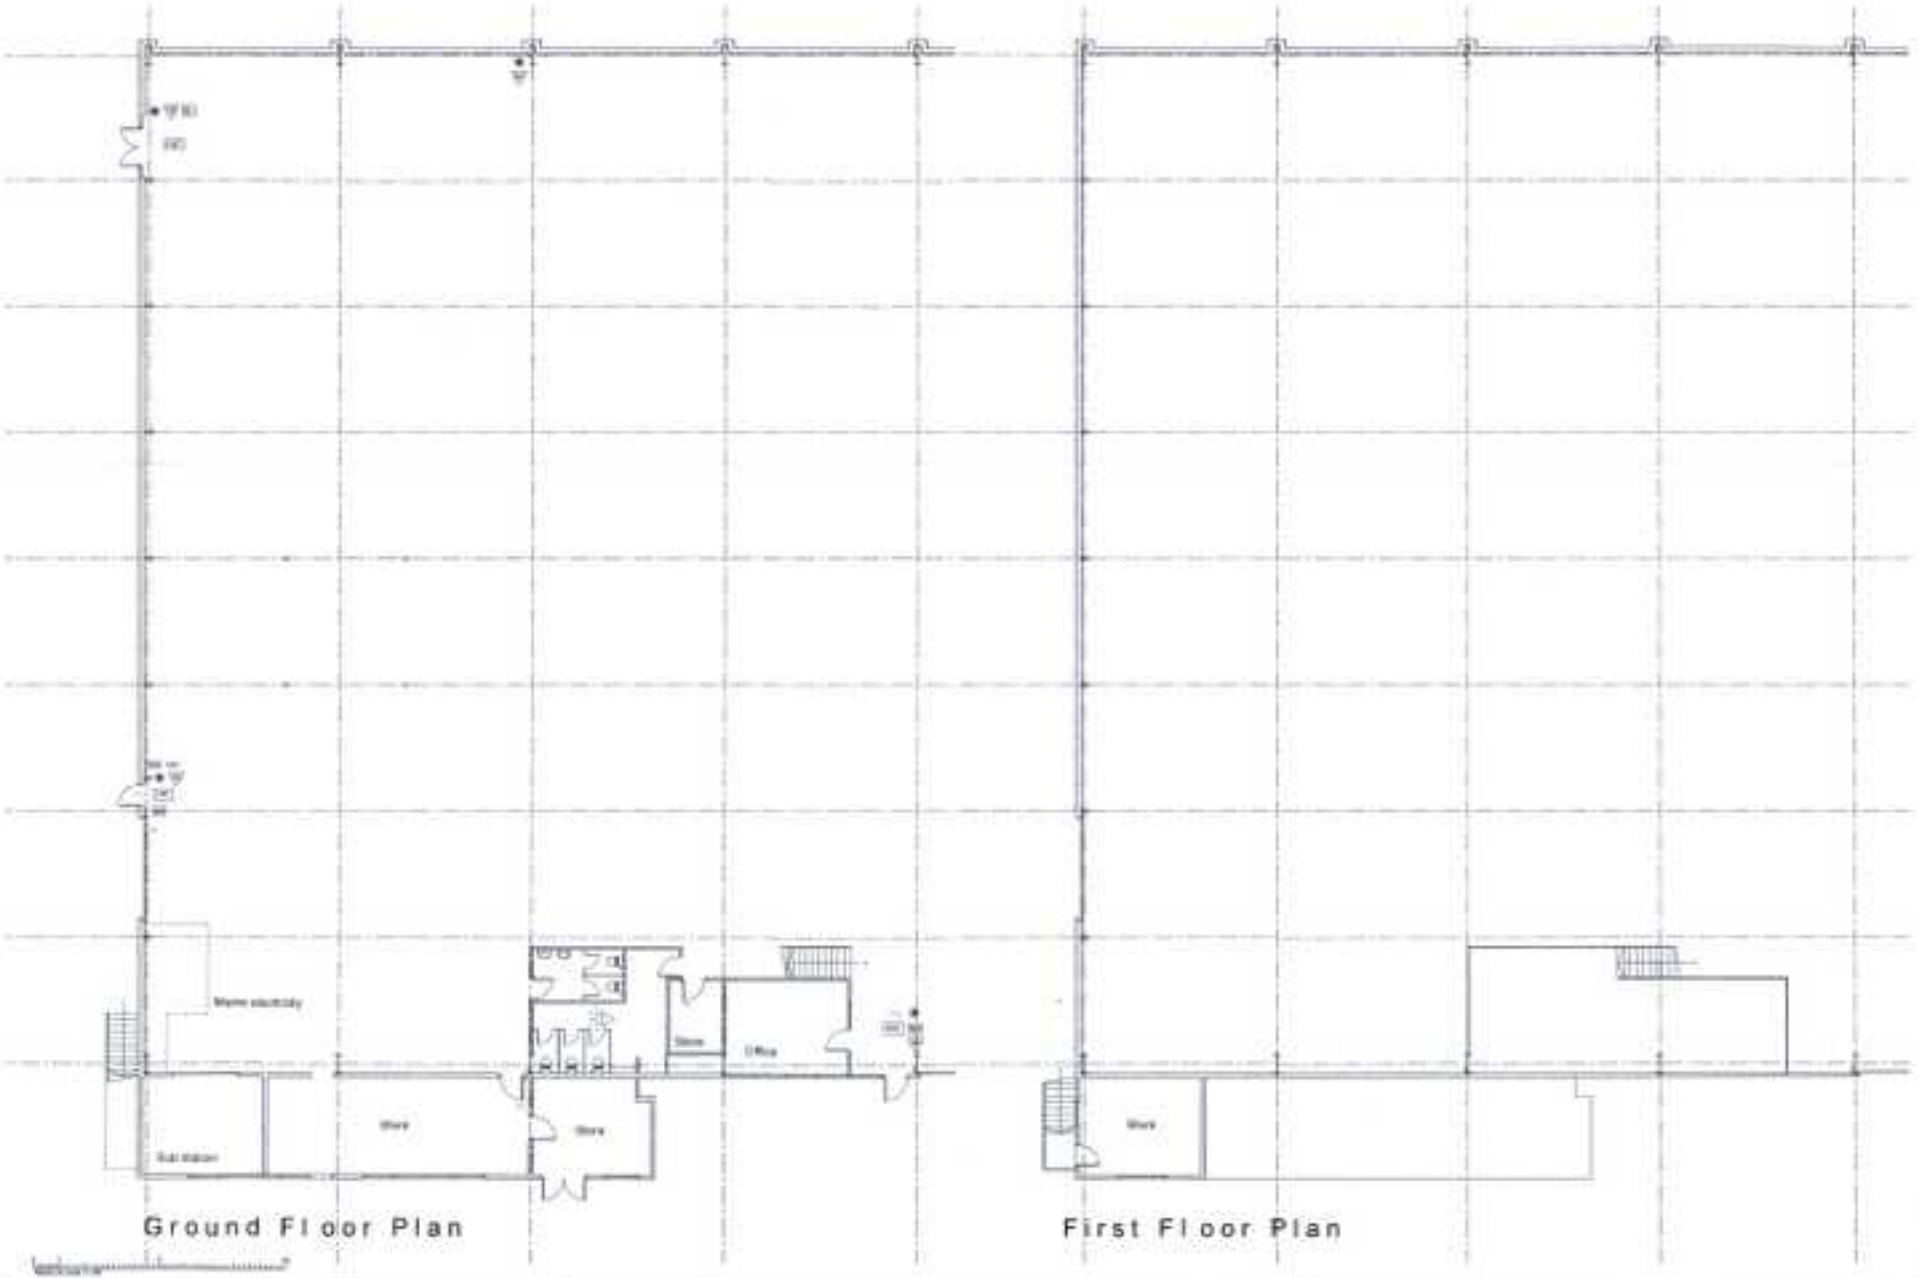

Ground Floor Plan

First Floor Plan

Revisions:

-

Notes:

12 Beaumaris Crescent
Belper
Derbyshire
DE56 1HR
T : 07956 123613
E : paul@hicking.plus.com

Paul Hicking Associates

ABP Ltd, Ambergate

Ground and First Floor Plans as Existing

Drawing No.	Revision	Scale	Status
2321 - 05	-	1:100 @ A1	Planning