ABP Building Location Layout

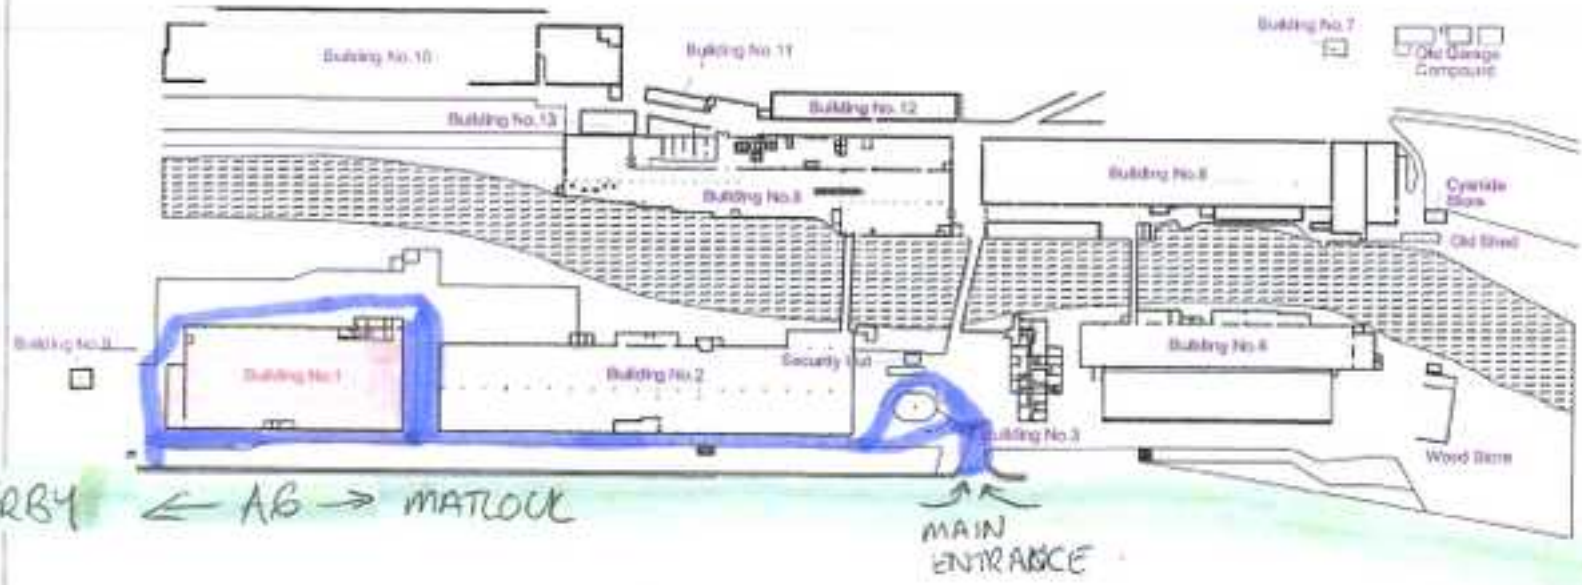

NOT TO SCALE

BUILDING LOCATION PLAN

- ADVANCED BUILDING PLASTICS + BROWNS
- MAIN ENTRANCE + ROUTE (ROAD) TO UNIT 1 . ONE WAY SYSTEM.