Revision	Date
-	-

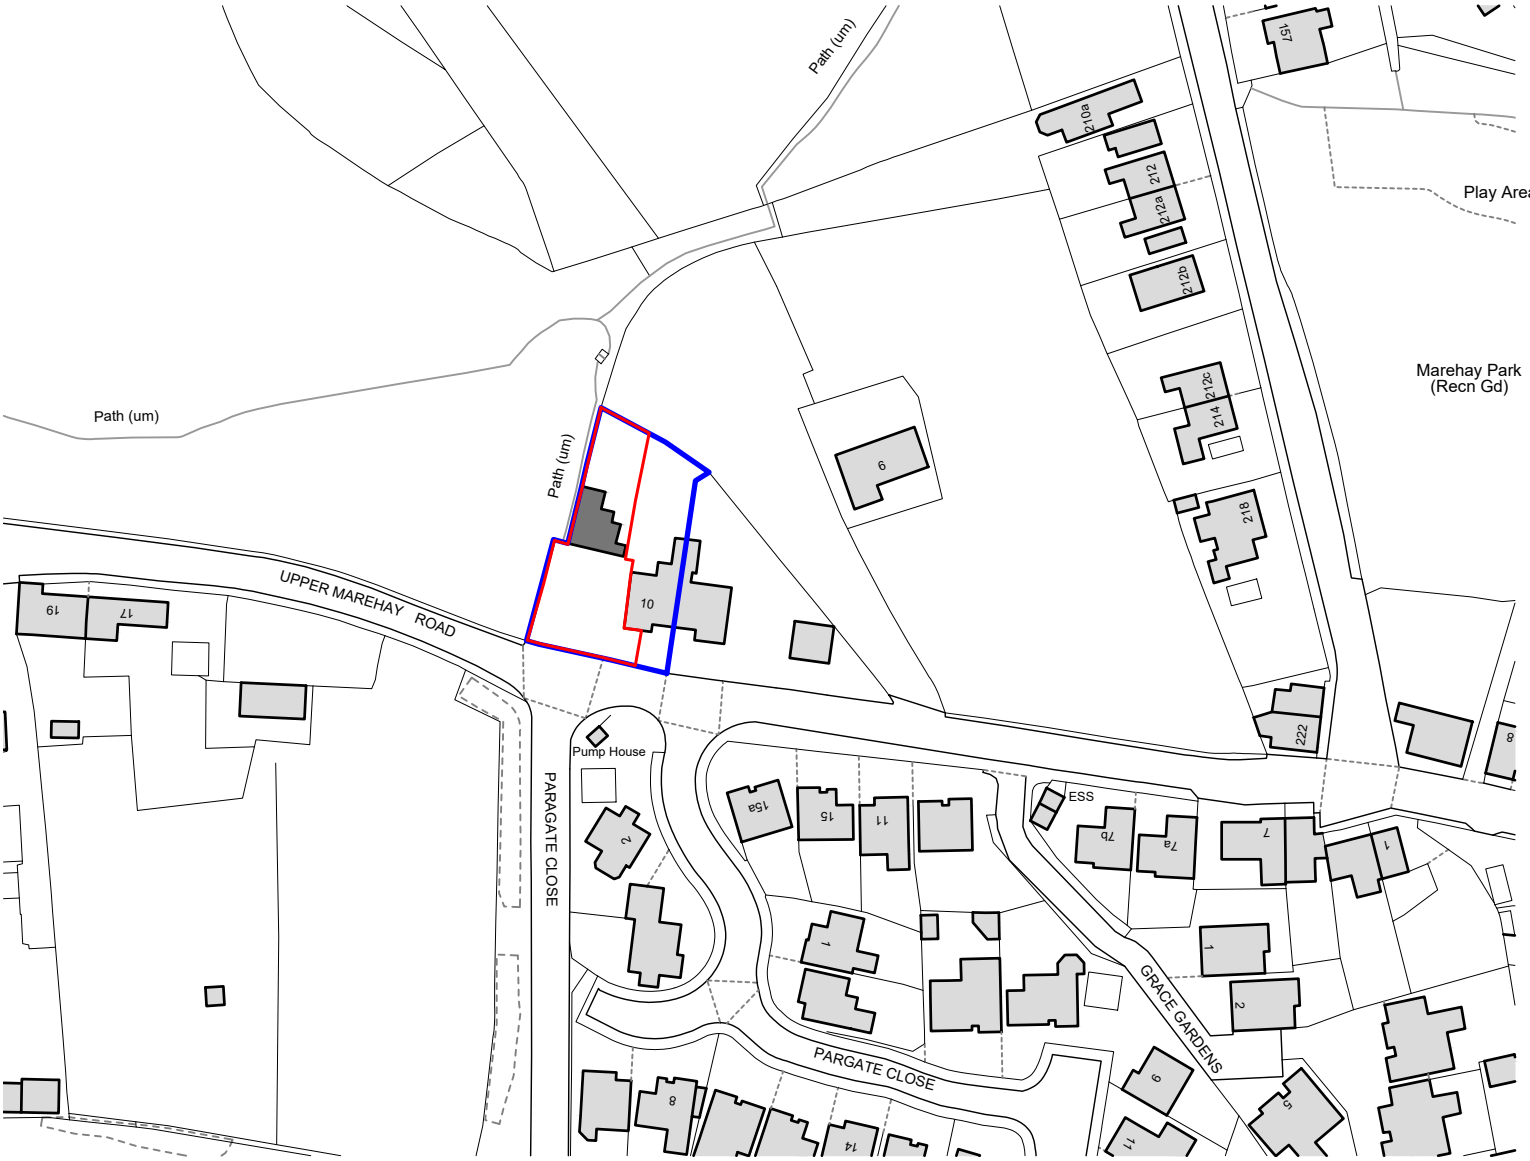

25m SCALE 1:1250

KEY

Application Site Area = 462 m²

Land also in applicant's ownership

PlanningDesign

Second Floor, Suite 3
Woburn House
Vernon Gate
Derby
DE1 1UL

Tel: 01332 347 371

E-mail: info@planningdesign.co.uk
www.planningdesign.co.uk

PROJECT DESCRIPTION:
Erection of one dwelling house

DRAWING TITLE:
SITE LOCATION PLAN

DRAWN BY:	CHECKED BY:
JB	-

CLIENT
Wayne Travers

DRAWING NUMBER:	REVISION:
001	-

SCALE:	DATE:
1:1250 @ A4	August 2022

STATUS
PLANNING

DRAWING REF:
3925-001

© COPYRIGHT EXISTS ON THE DESIGNS AND INFORMATION SHOWN ON THIS DRAWING : The Contractor must verify all dimensions on site before making shop drawings or commencing work of any kind. No dimensions to be scaled from this drawing. Architect to be notified of any discrepancies in dimensions immediately