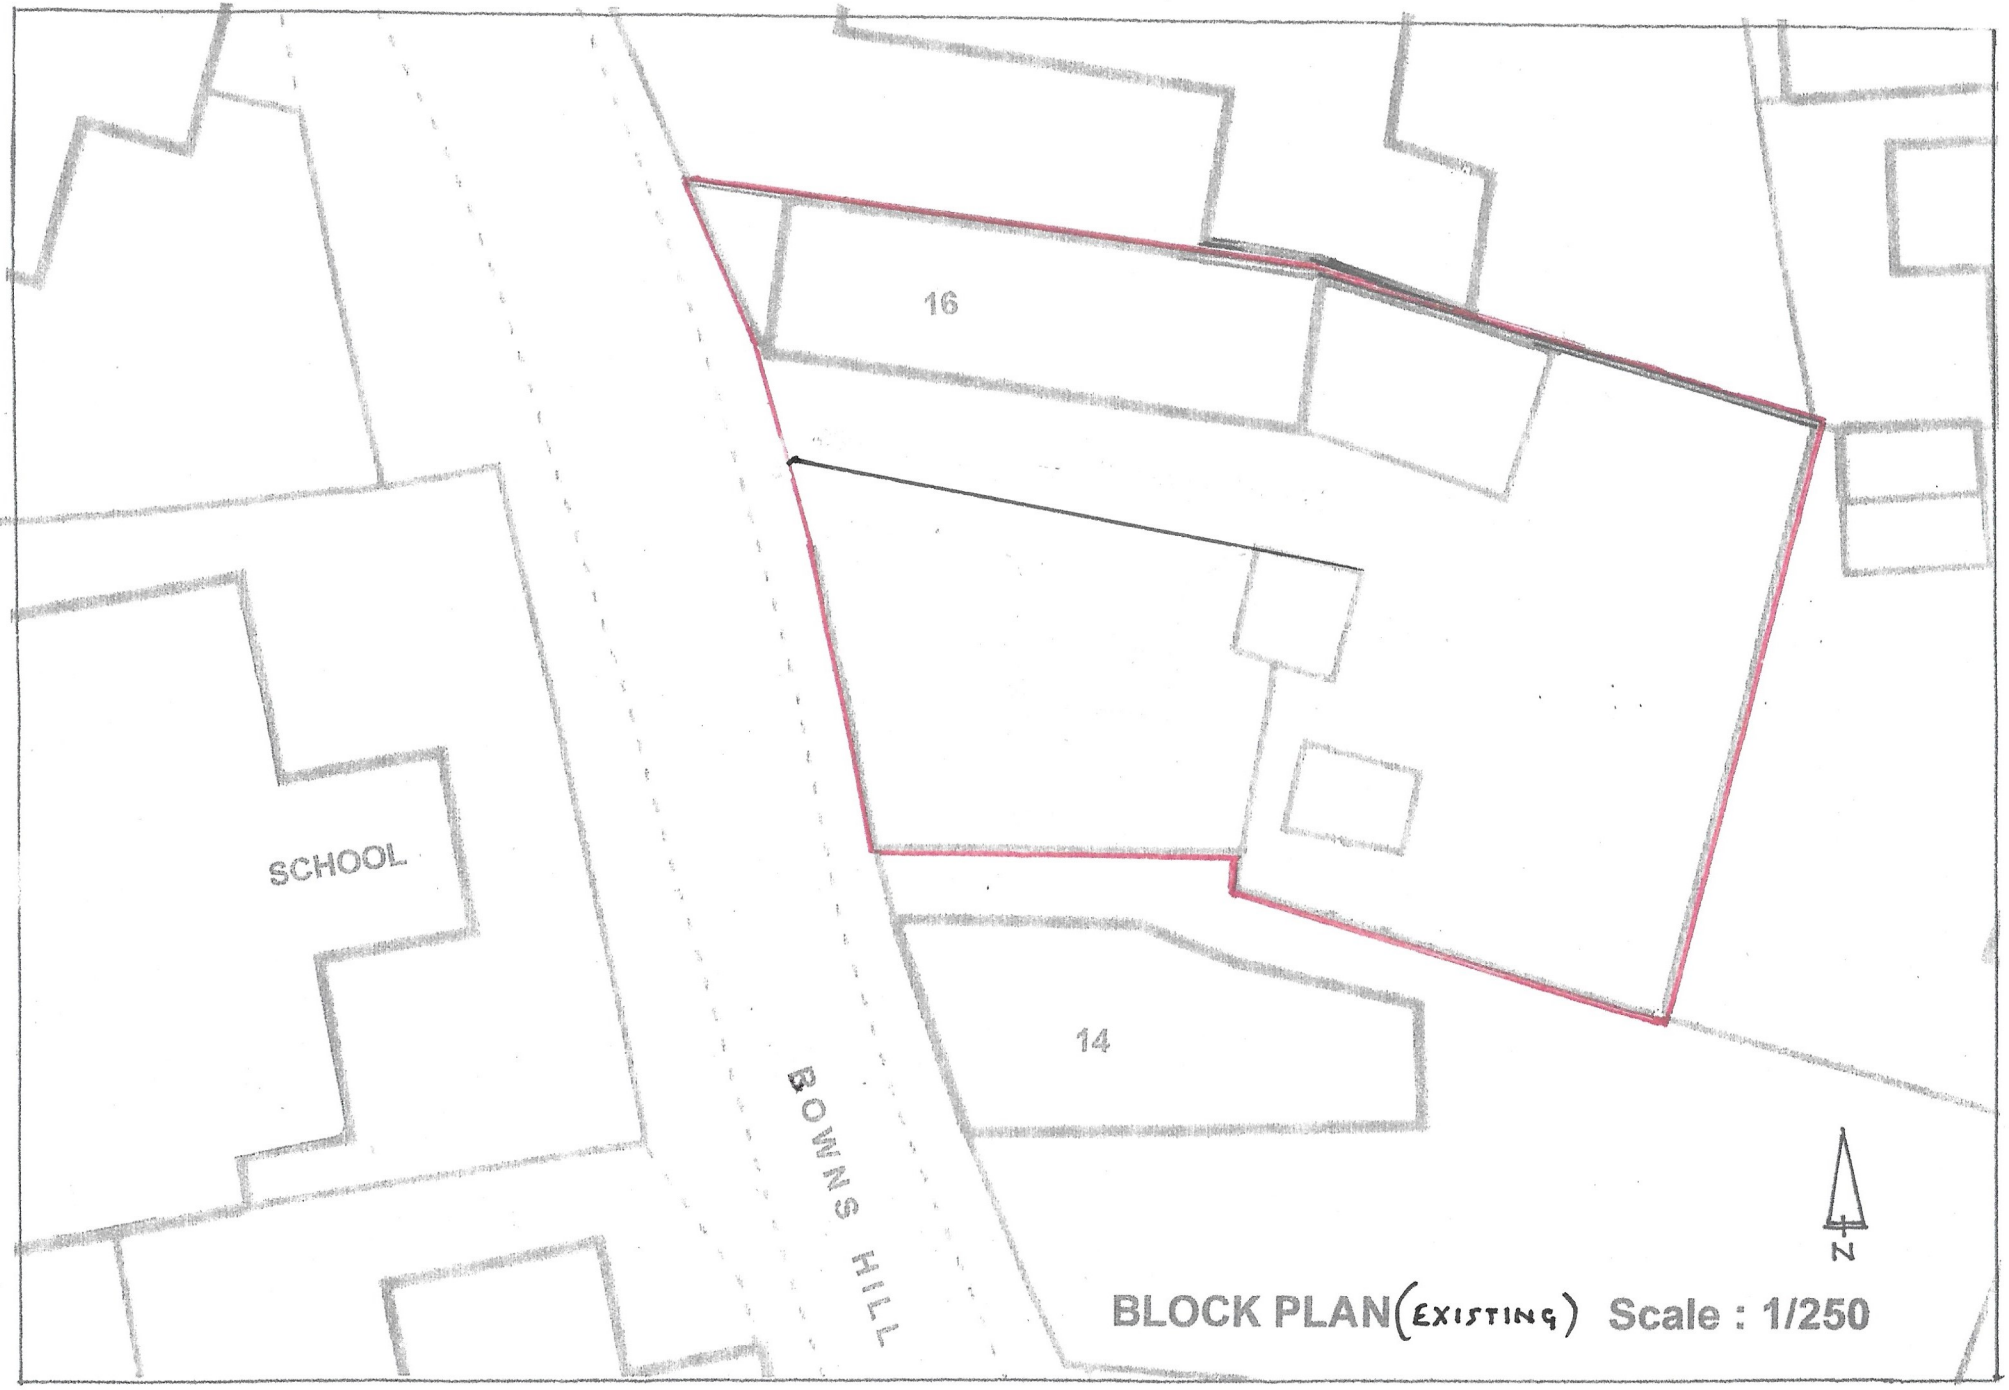

BLOCK PLAN (EXISTING) Scale : 1/250