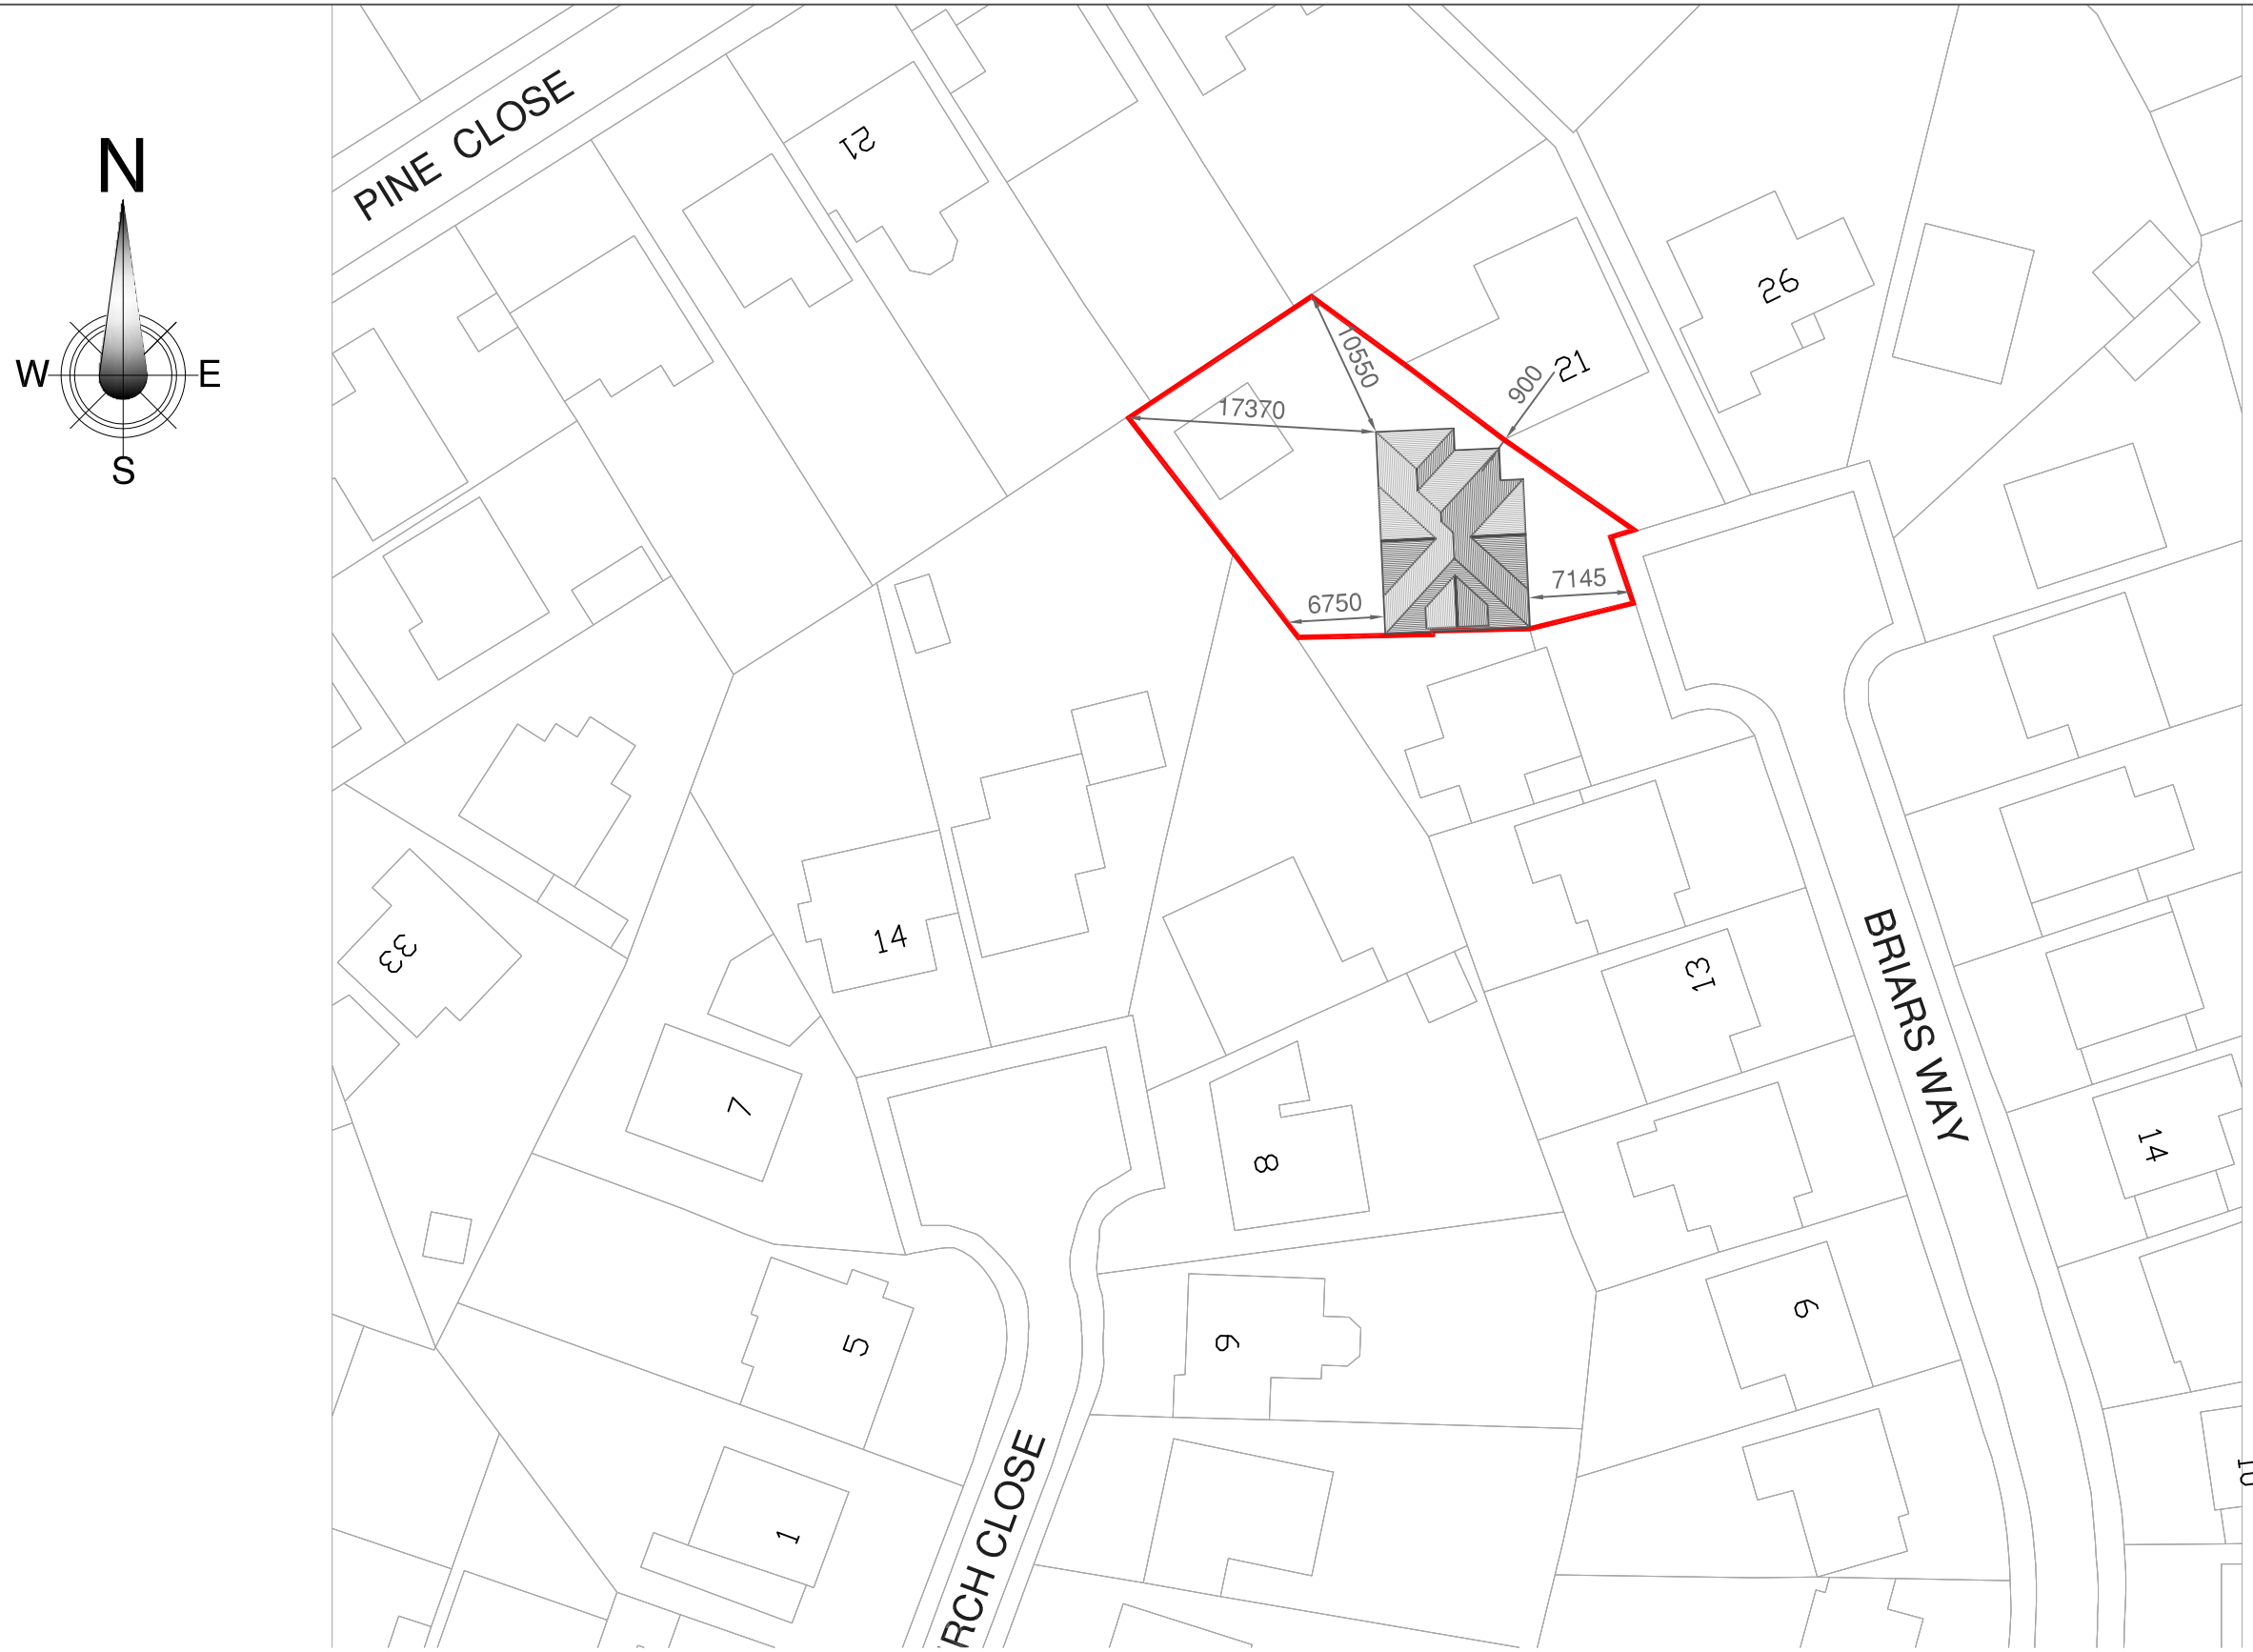

© copyright

Project	PROPOSED EXTENSION AND ALTERATIONS, 19, BRIARS WAY, RIPLEY, DERBYSHIRE.
Drawing Title	BLOCK PLAN.

H M CHAMBERS & PARTNERS
consulting civil and structural engineers
41a,Derby Road, Heanor,
Derbyshire. DE75 7QG.
ace consultancy engineering business environment

Date	July 2023
Scale	1:500 @ A3
Drawing No.	N7552-101