



REAR ELEVATION AS PROPOSED 1:50

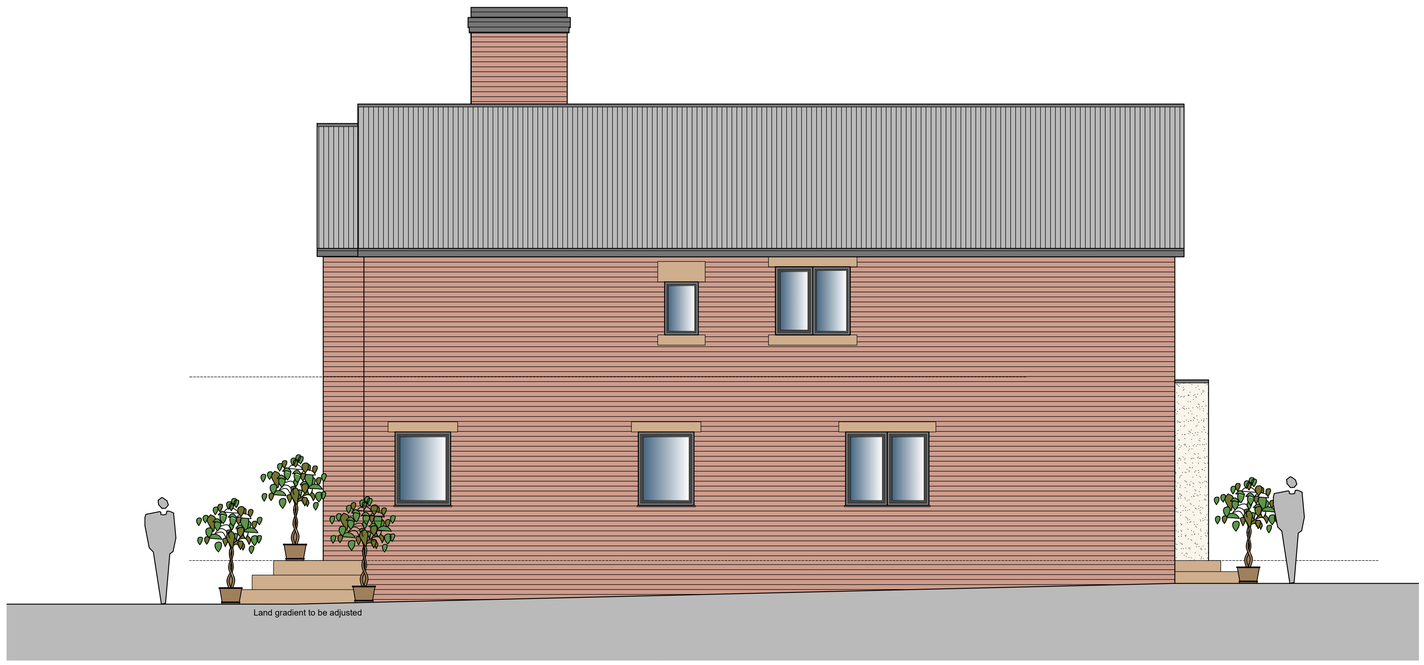


SIDE ELEVATION AS PROPOSED 1:50

Copyright retained in accordance with the copyright, design, and patents act 1988.

DO NOT SCALE OFF DRAWINGS
Dimensions to be checked on site.

**CDM Regulations 2015**

Denotes a significant hazard or difficult management procedure. Please refer to drawing notes for potential hazards. Main contractor to plan for mitigation measures in response to hazards.

CDM Regulations require that **all** projects are to:

- **Have workers to be competent and are suitably skilled for the work they carry out;**
- **Contractors to provide appropriate supervision, instruction and information to all on site workers to provide a safe working environment;**
- **Have a written construction phase plan.**

**Worcester architects** are appointed as `Designer` only, unless a written appointment has been completed for the formal appointment as `Principal Designer`

| Rev | Note | Date |
|---|---|---|
| D | Amended to planners comments | 08.06.23 |
| C | Amended to planners comments | 08.06.23 |
| B | Amended to client comments | 03.05.23 |
| A | Amended to client comments | 19.04.23 |

worcester architects
19 Poyser Lane Kirk Langley Ashbourne
DE6 4LR 07963780532 01332 824517
info@worcester-architects.co.uk
www.worcester-architects.co.uk

RIBA Chartered Practice

Project **31 Woodside, Morley**

Drawing Title **Elevations as proposed 2 of 2**

Scale 1:50

Sheet A1 | Drawn By GN | Checked By MS

| Date | Job No. | Drawing No. | Revision |
|---|---|---|---|
| Mar` 23 | 005 2023 | 007 | D |

Planning application