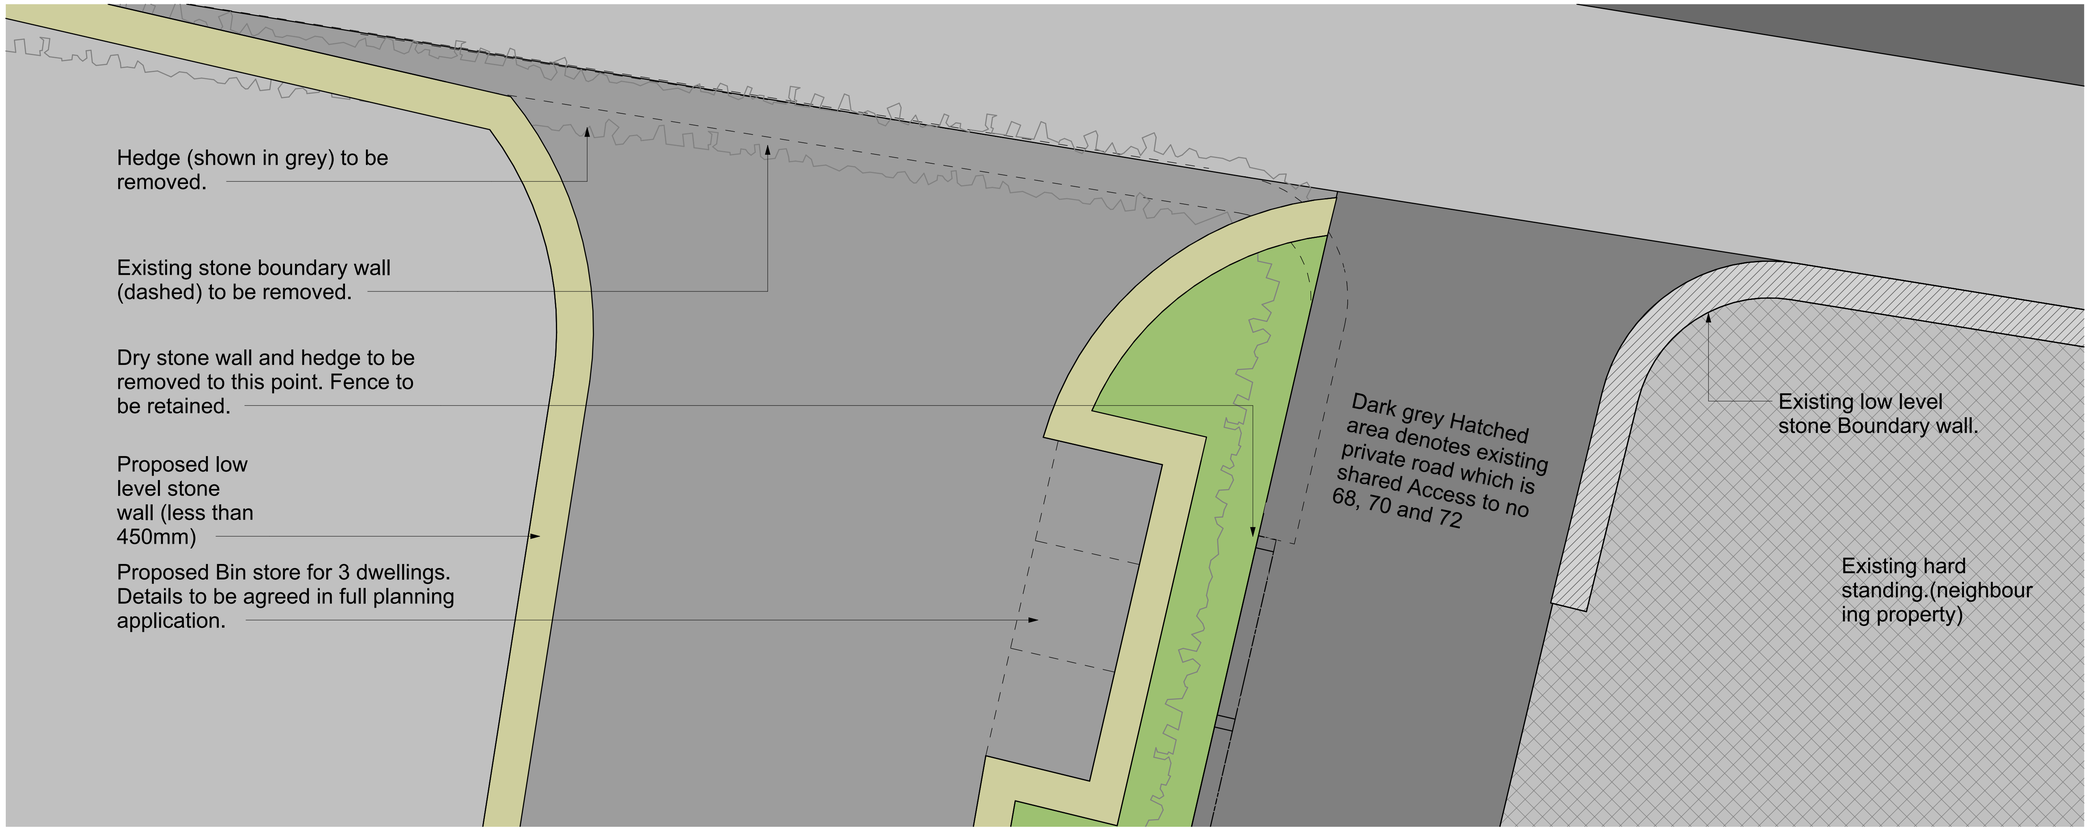

Proposed works to entrance
1 : 25

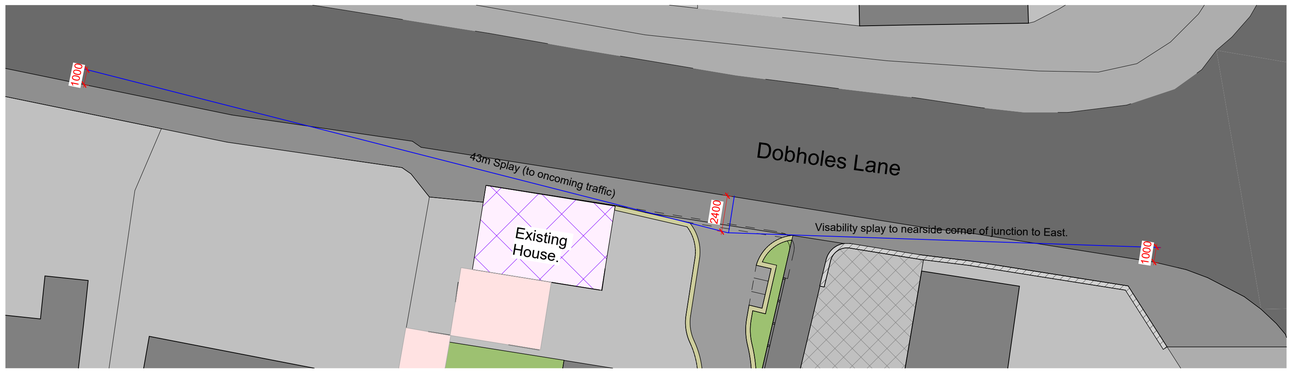

Proposed visability splay
1 : 200

Notes:

The Designs and all information given in the drawing are copyright of MK 1 Architecture and may not be used, amended, copied, or reproduced for any purpose.

The drawing is to be used solely for the intended purpose. The Author accepts no liability or responsibility for any errors or omissions arising throughout misuse.

Contractors must check all dimensions on site; Only figured dimensions are to be worked from. Take site dimensions for all fabrication work and refer all discrepancies for clarification or instruction before works are carried out.

DO NOT SCALE OF THIS DRAWING

Rev	Description	Date

MK 1 Architecture
1 Moorside Lane
Holbrook
DE56 0TW
Tel: 07946576793

PROJECT
Land adjacent to 1 Dobholes Lane, Smalley

TITLE
Proposed Access

CLIENT
Newstead

DRAWN BY	CHECKED BY	DATE
JSM	SJB	03/23/23

SCALE (@ A1)	PROJECT NUMBER
As indicated	NTU-JSM-004

DRAWING NUMBER	REV
A105	

13/07/2023 13:33:02