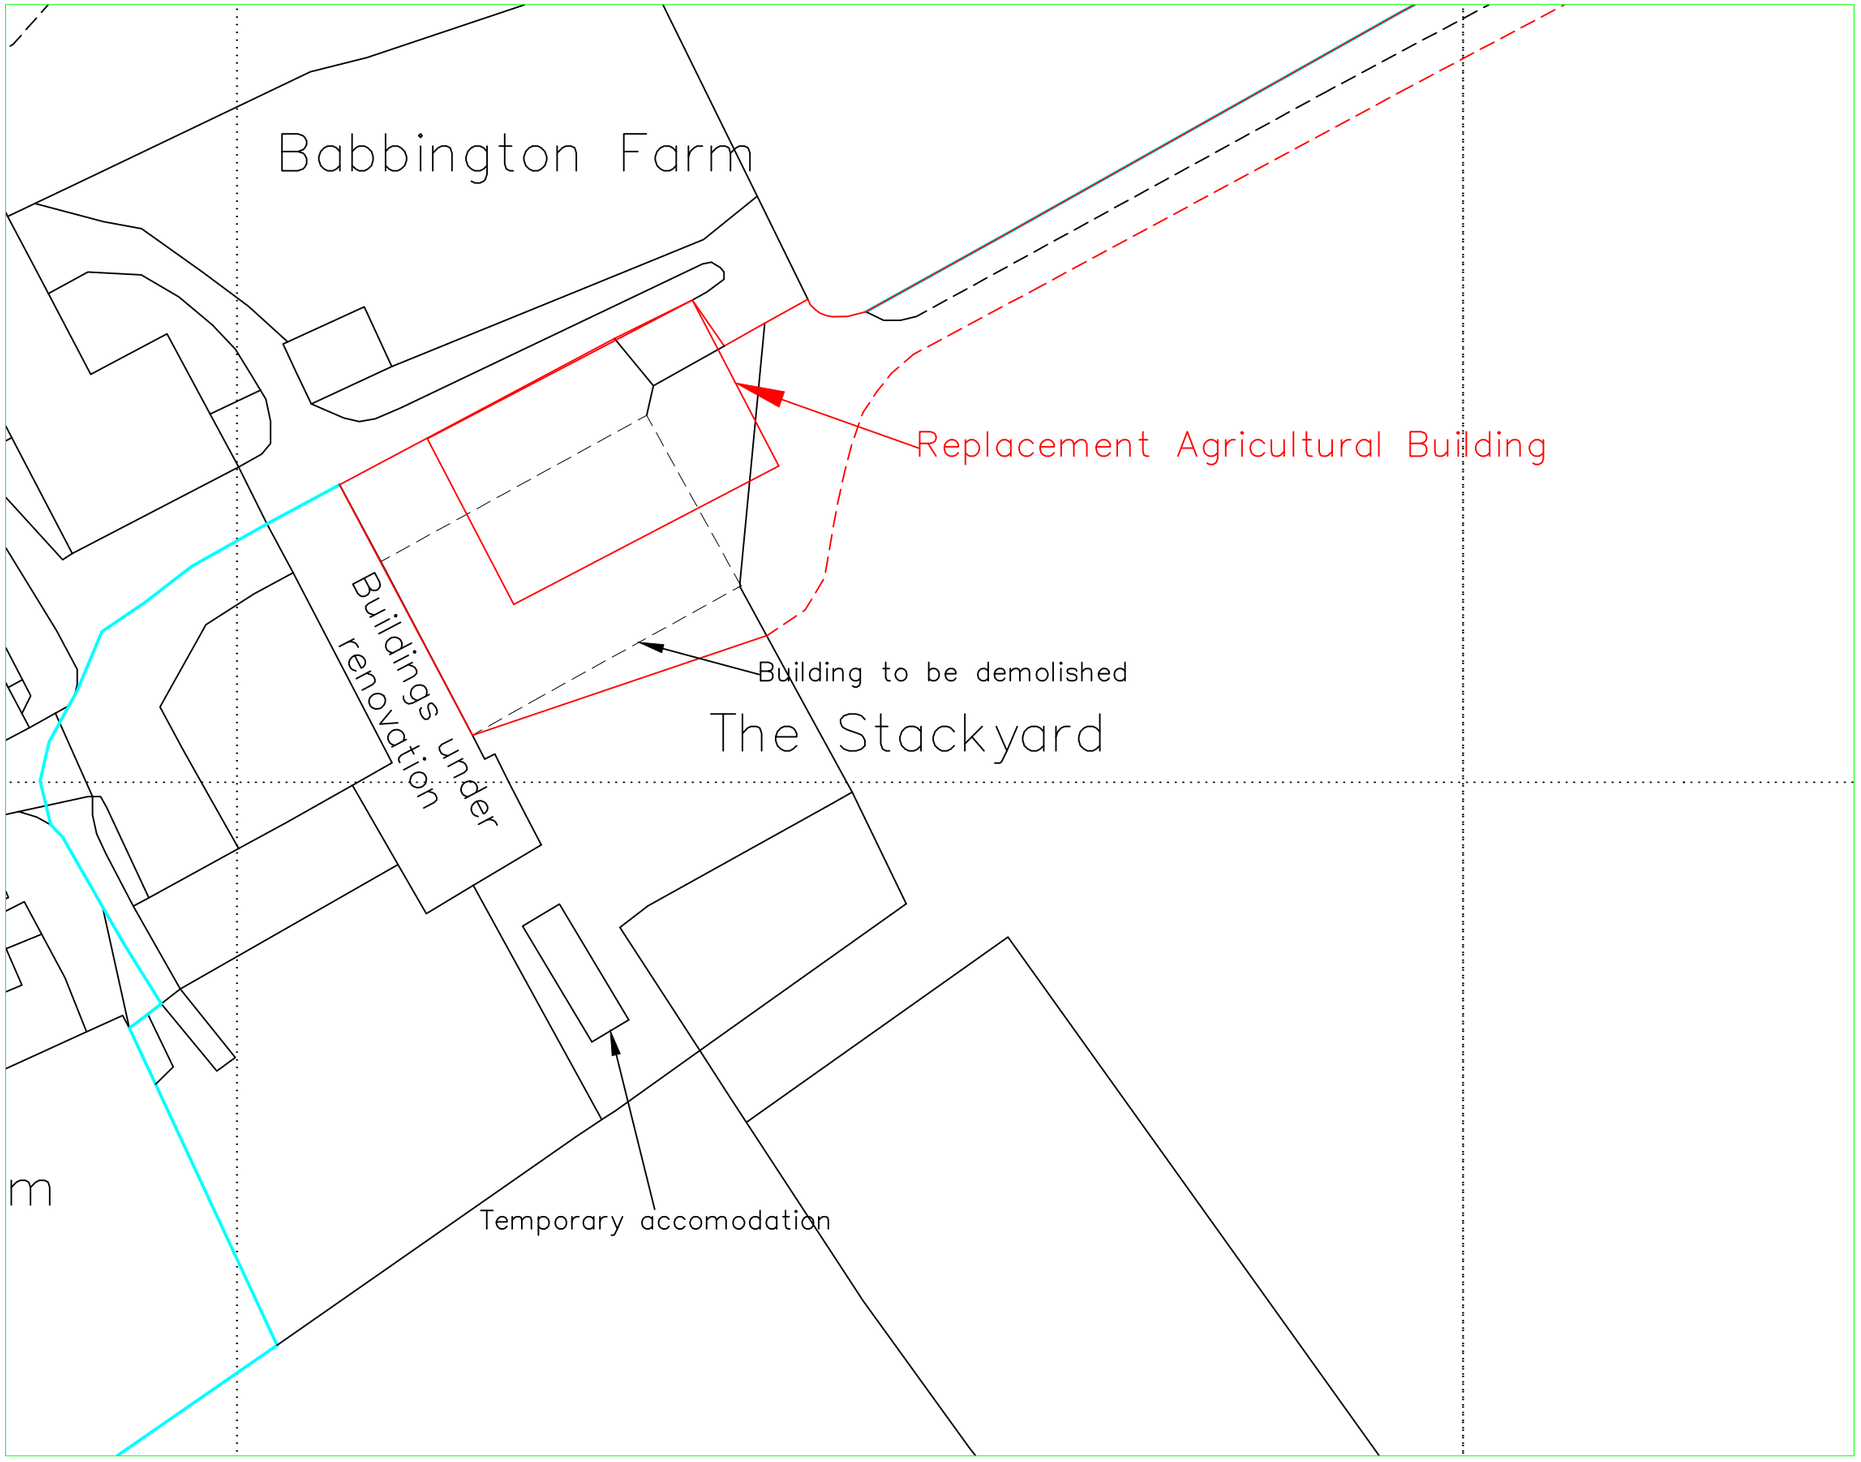

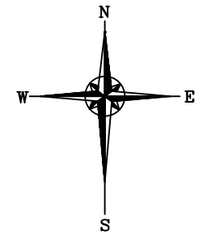

Reproduced from Ordnance Survey digital map data, 1:2500 scale, by permission of Ordnance Survey on behalf of The Controller of Her Majesty's Stationery Office.
© Crown copyright.
All rights reserved.

© Copyright

J C Harrison Planning & Admin Services
jo@jcharrison.co.uk
07792 144155

Client: Mr M Smith
The Stackyard, Dethick Lane,
Dethick, Matlock, DE4 5QF

Project: Proposed Replacment Agricultural Building

Title: Block Plan

Drawn: J Harrison | Date: 07.07.2023

Scales: 1:500 @ A3

Drg. No.: 1101-002 | Rev.: