
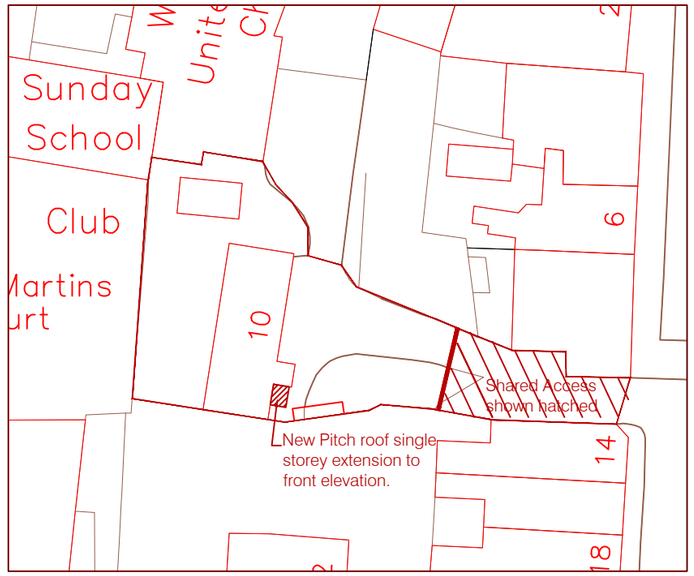


0 5m 10m 15m 20m 25m

1:500

BLOCK PLAN
Scale 1:500@A3

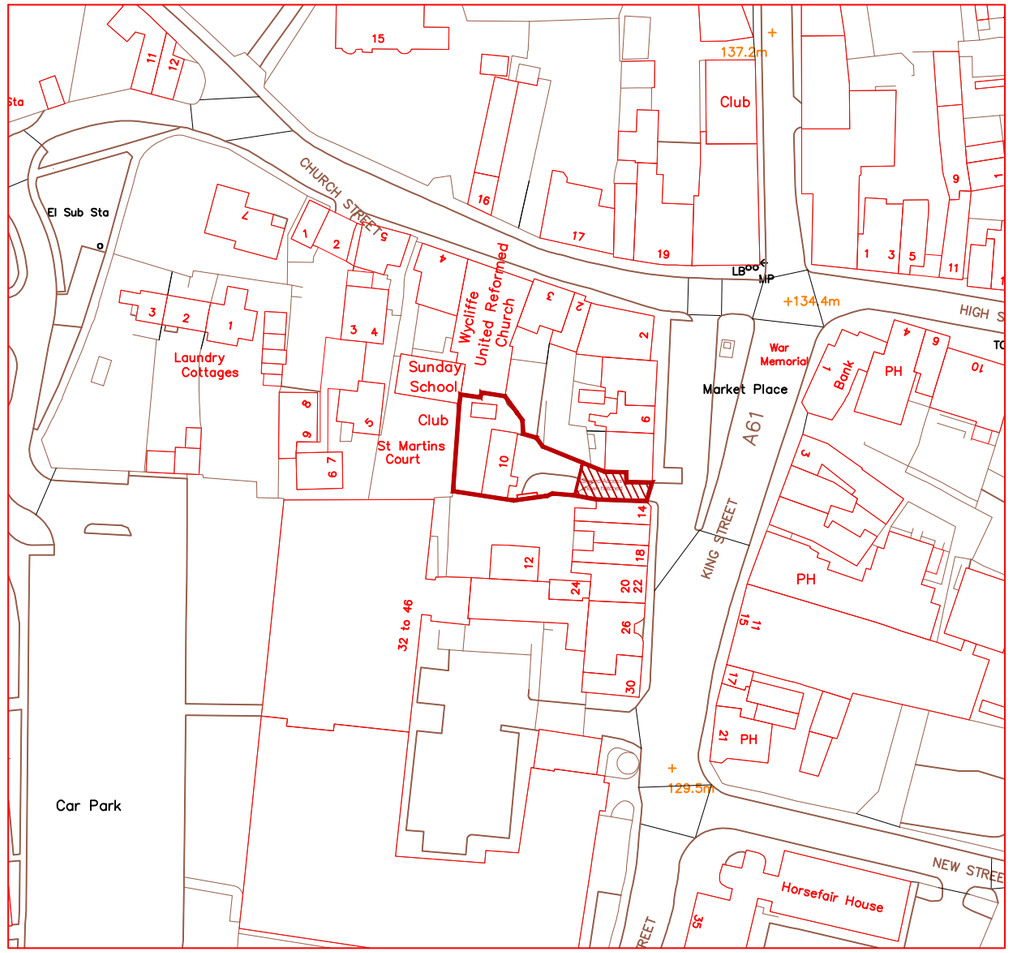

0 10m 20m 30m 40m 50m

1:1250

SITE LOCATION PLAN
Scale 1:1250@A3

© Crown copyright and database rights 2013. Ordnance Survey 100023251

© Derbyshire County Council Copyright: Reproduction in whole or part by any means is prohibited without the prior written permission of the Director of Corporate Resources

Classification
CONTROLLED

Do not scale

Use only written dimensions. All dimensions must be verified prior to the works being put into hand and any discrepancies reported to the originator

Statutory & Regulatory Approvals

Building Regulations Completion Certificate	Yes
Electrical Test Certificate (NIC/EIC or similar)	Yes
Part P Electrical Certificate	Yes
Gas Safe Installation Certificate	No
FENSA Certificate	No

NB: Following practical completion failure to supply DCC with the correct certificates will delay final payments.

Rev.	Details of Revision	Date	Initial
A	Corrected Plot Outline	10 05 23	MAS

Derbyshire County Council
Disability Design Team, Property, Corporate Services and Transformation
County Hall, Smedley Street, Matlock, Derbyshire, DE4 3AG
Tel. (01629) 536353

Partner Details

Project
Ground Floor Toilet Extension
10 Kings Street
Alfreton
DE55 7AG

UPRN Number

Drawing Number	Revision
1205392-PL-05A	

Title
SITE LOCATION
& BLOCK PLAN

Scale	Drawn	Checked
1:500 / 1250	MAS	
Original Size	**Date**	**Date**
A3	March 2023	

Status
Planning Drawing