
Classification
CONTROLLED

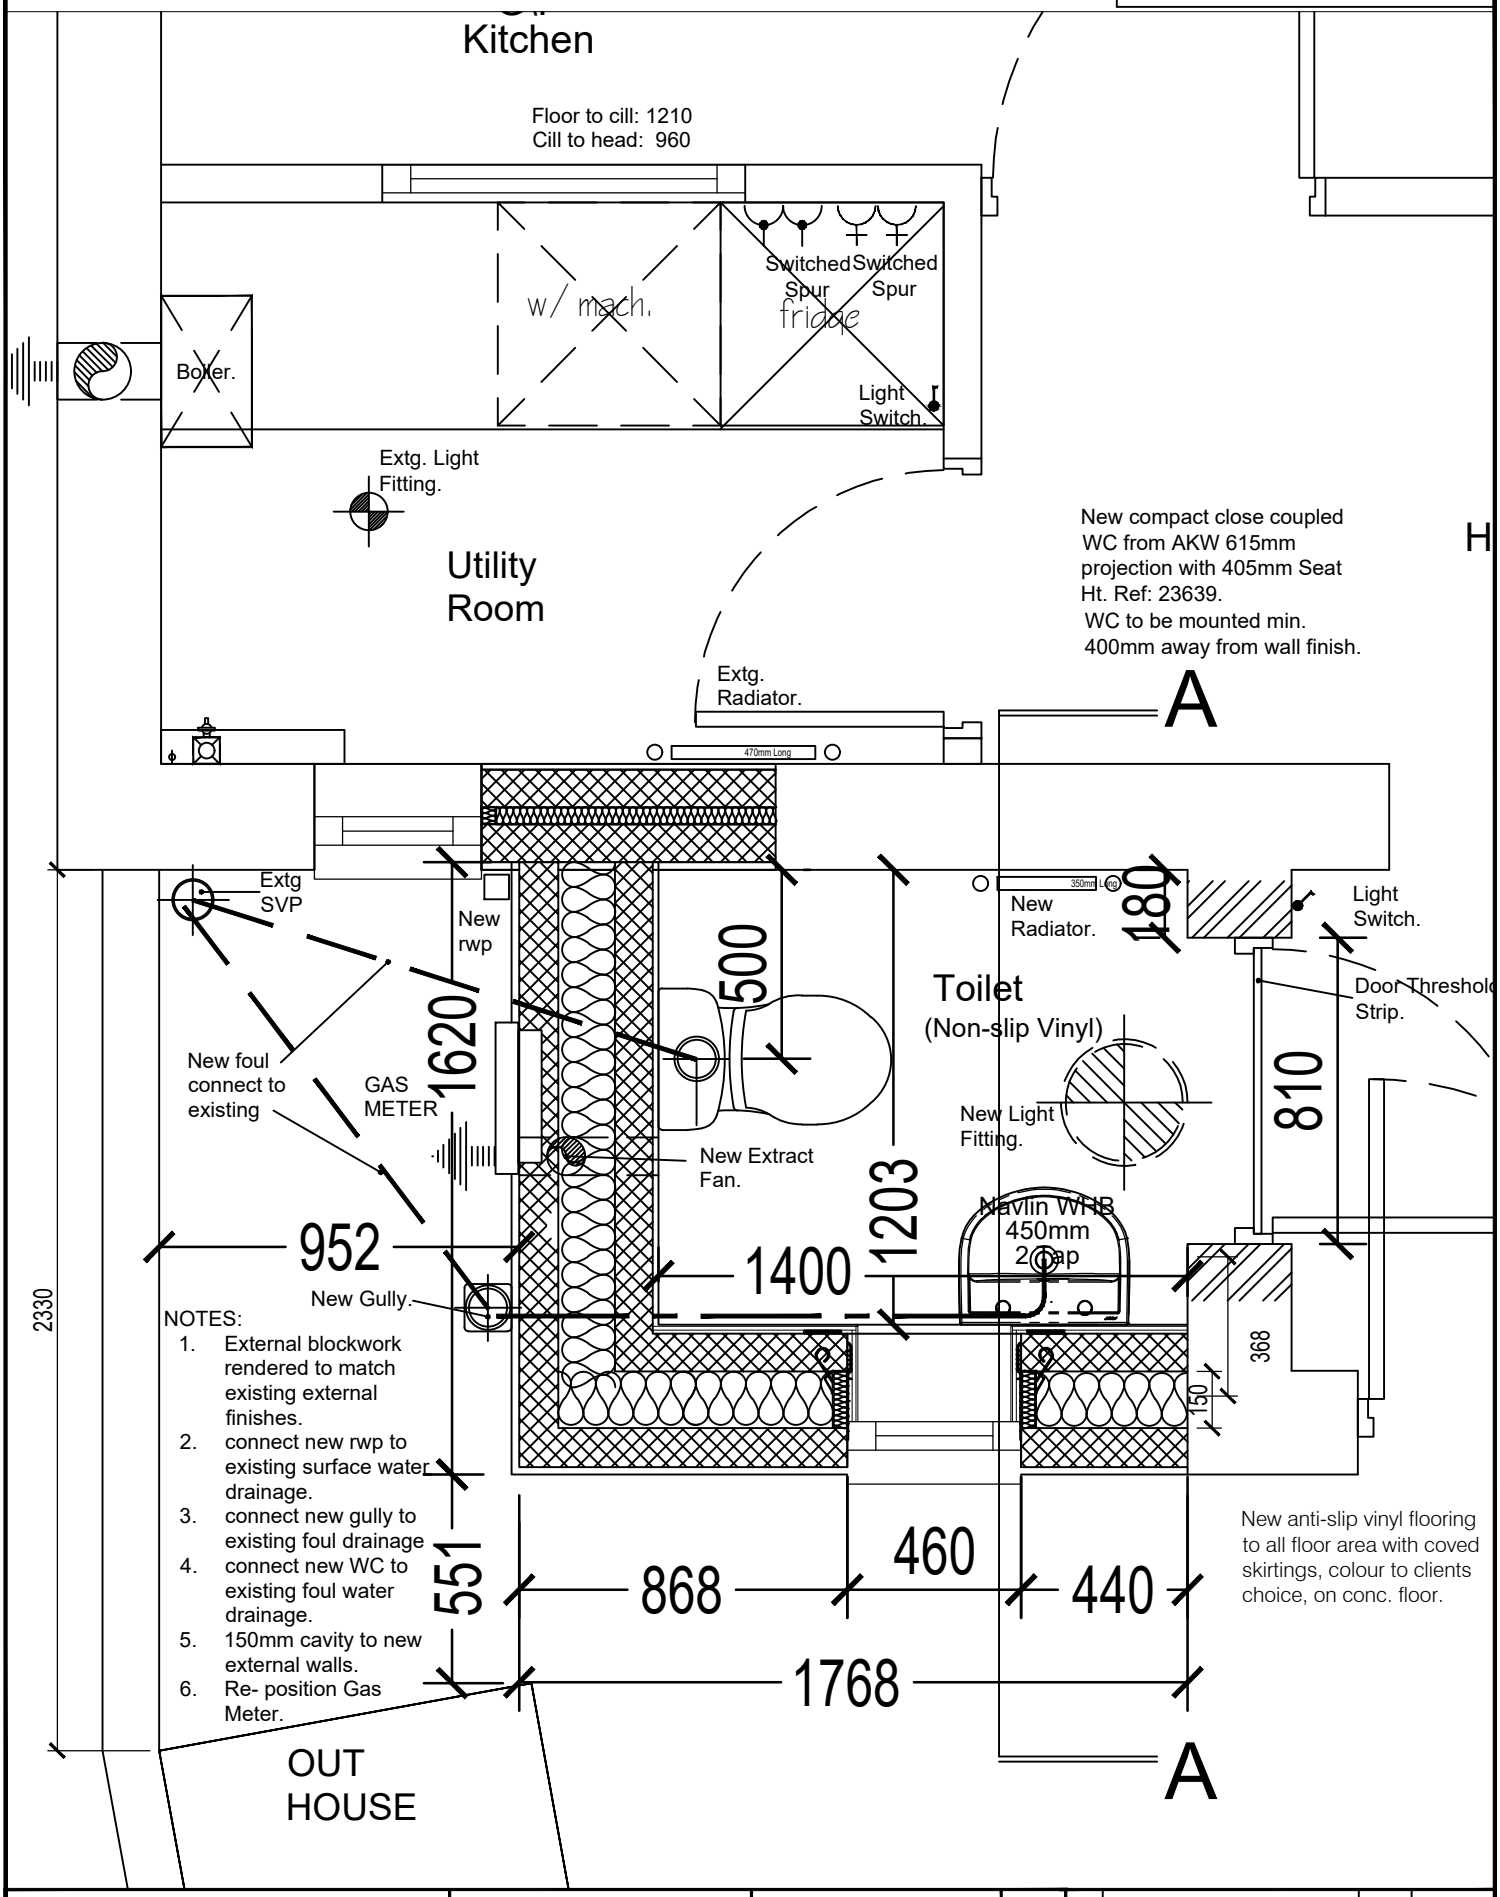

Derbyshire County Council
Disability Design Team, Property, Corporate Services and Transformation
County Hall, Smedley Street, Matlock, Derbyshire, DE4 3AG
Tel. (01629) 536353

Title	10 Kings Street Alfreton DE55 7AG Proposed Plan
Drawing Number	1205392-PL-06 A
Revision	
Scale	1:50
Drawn	MAS
Checked	
Original Size	A4
Date	25/03/2023
Date	

Rev	Revision Details	Drawn	Date
A	Amendments to Wall & Roof	MAS	07.07.23

© Derbyshire County Council Copyright: Reproduction in whole or part by any means is prohibited without the prior written permission of the Director of Property