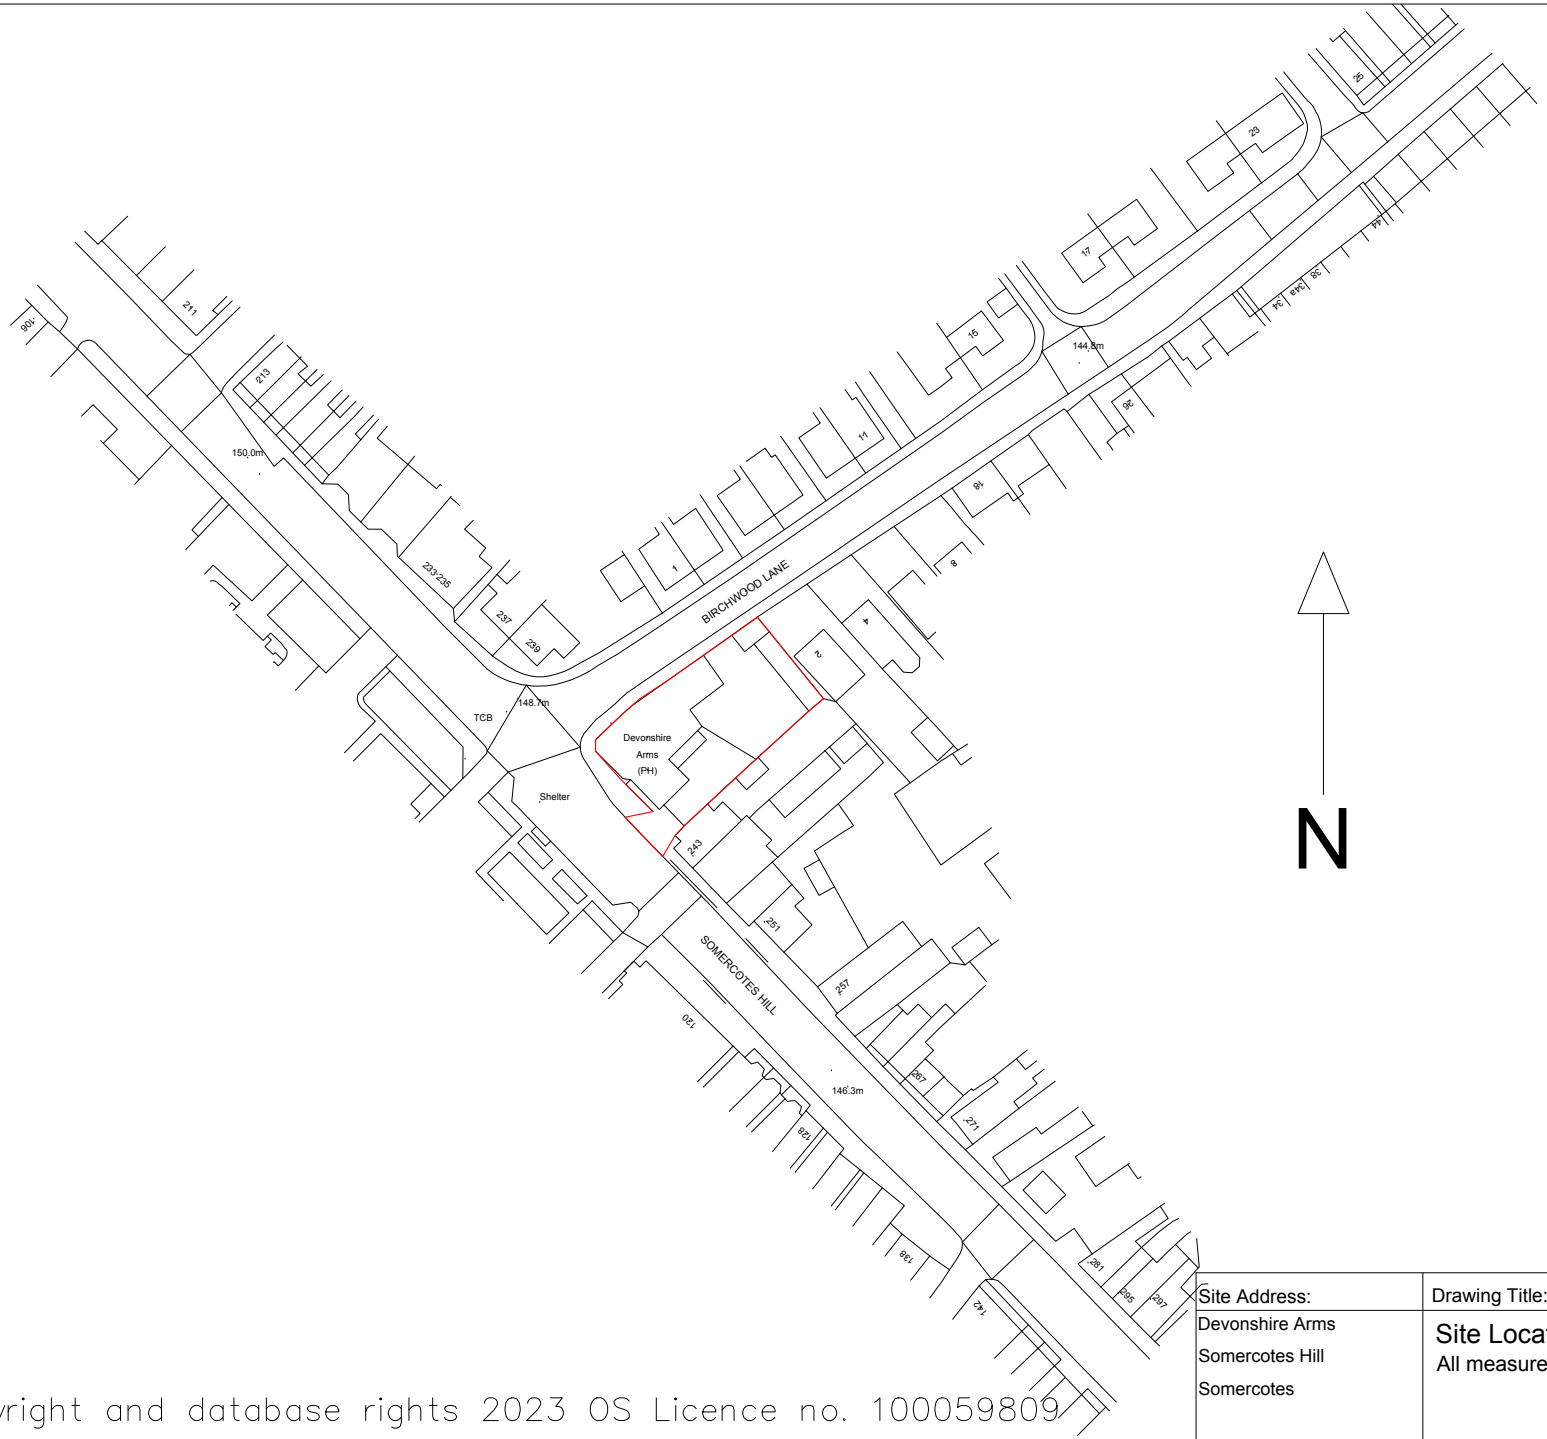

© Crown Copyright and database rights 2023 OS Licence no. 100059809

Site Address:	Drawing Title:	Drawing No: 001
Devonshire Arms Somercotes Hill Somercotes	Site Location Plan All measurements to be checked on site.	
Date: June 2023	Drawn By: CN	
Scale: 1:1250	Checked By: JF	

JF Planning