NOTES:

1. DO NOT SCALE IF IN DOUBT ASK. ALL DIMENSIONS ARE IN MILLIMETRES UNLESS NOTED OTHERWISE, ALL LEVELS ARE IN METRES.

2. THIS DRAWING TO BE READ IN CONJUNCTION WITH THE ARCHITECTS / ENGINEERS DRAWINGS.

3. ALL WORKMANSHIP & MATERIALS ARE TO COMPLY WITH THE SPECIFICATION, BUILDING REGULATIONS, RELEVANT BRITISH STANDARDS AND MANUFACTURER'S RECOMMENDATIONS.

4. ALL DIMENSIONS AND SETTING OUT ARE TO BE CHECKED ON SITE AND ANY DISCREPANCIES ARE TO BE REPORTED TO THE CONTRACT ADMINISTRATOR IMMEDIATELY.

KEY:

SITE BOUNDARY

LAND OWNERHIP BOUNDARY

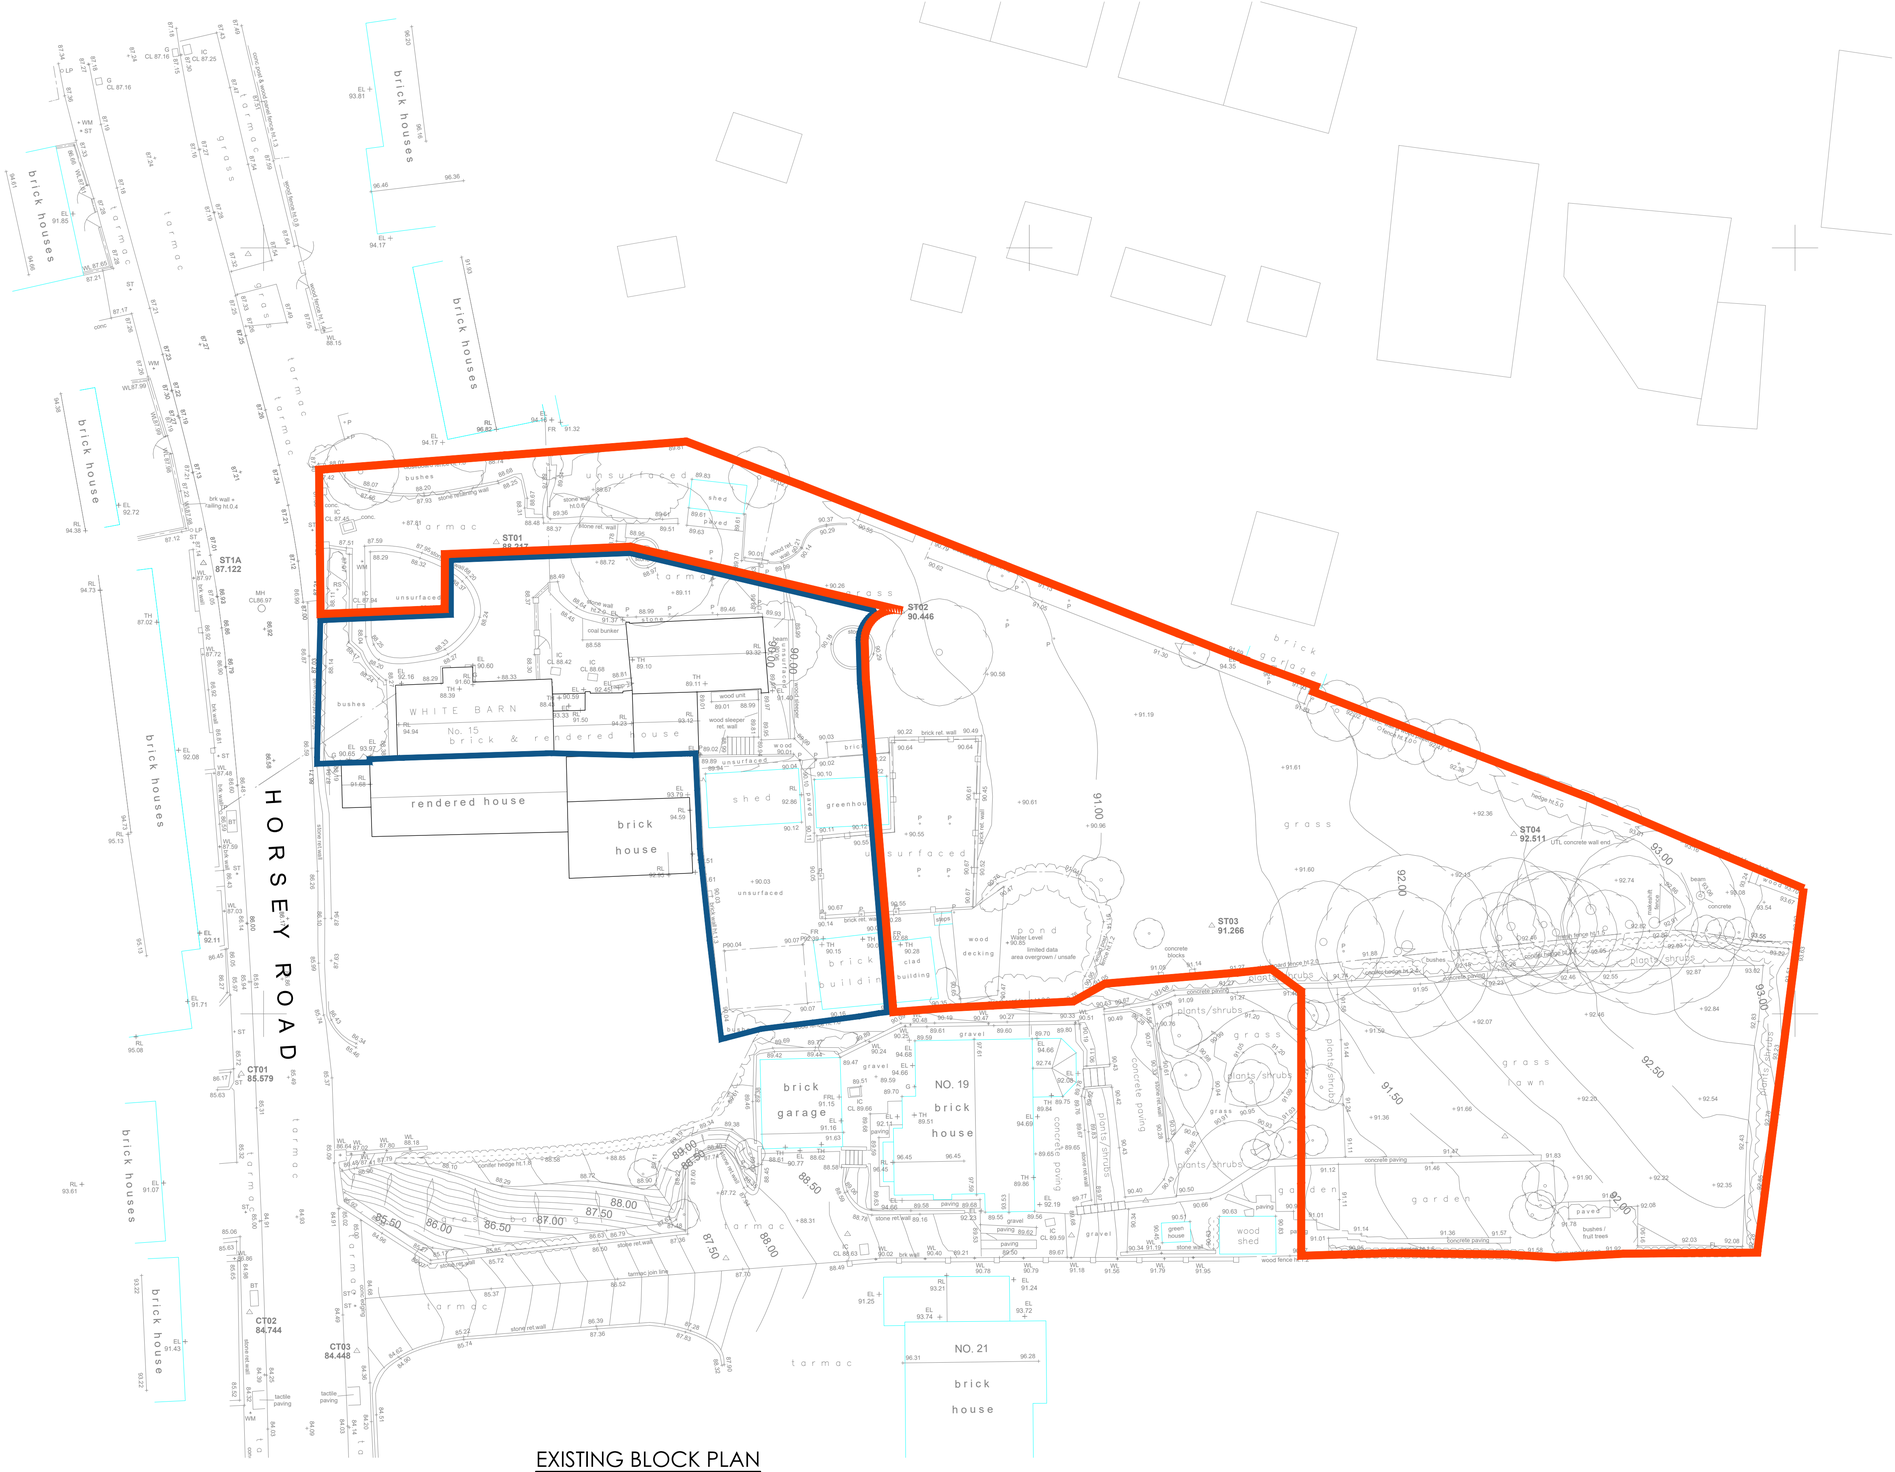

EXISTING BLOCK PLAN

(SCALE 1:200)

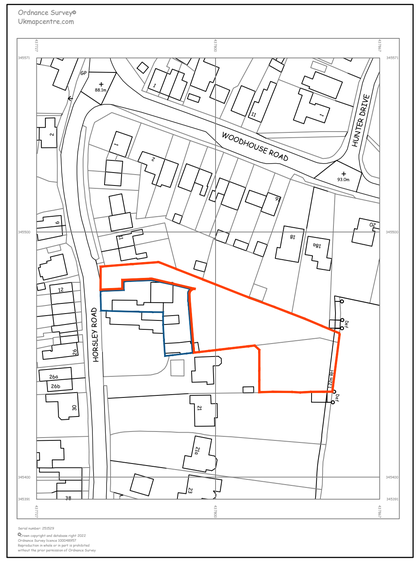

SITE LOCATION PLAN

(SCALE 1:1250)

FOR GUIDANCE ONLY

Do Not Scale this Drawing if in Doubt Ask.
Do Not Derive Dimensions from Digital Media

Rev.	Revision Description	Drn	Date
A	SITE PLAN UPDATE	SPW	JUN 2023
B	SITE BOUNDARY AMENDED	SPW	JUN 2023
C	SITE LOCATION OS PLAN ADDED	SPW	JUIL 2023

Client: DAVID ASHLEY CONSTRUCTION LTD

Suitability: PLANNING

Drawing Type: AutoCAD

Index No.: IDS-2022-632

Title: WHITE BARN SITE - HORSLEY
SITE LOCATION PLAN & EXISTING BLOCK PLAN

Scales: 1:200 @A1 & 1:400 @A3

Date: JUY 2022

Drawn by: SPW

Checked by:

Drawing No: HORSLEY-IDS-632-DR-A-00-10-020

Revision: C

IDEAL DESIGN SOLUTIONS

Tel: 01889 568573
e-mail: enquiries@idsdesigns.co.uk

Drawing Design & Copyright of: Ideal Design Solutions.