No	REVISION	DATE	BY

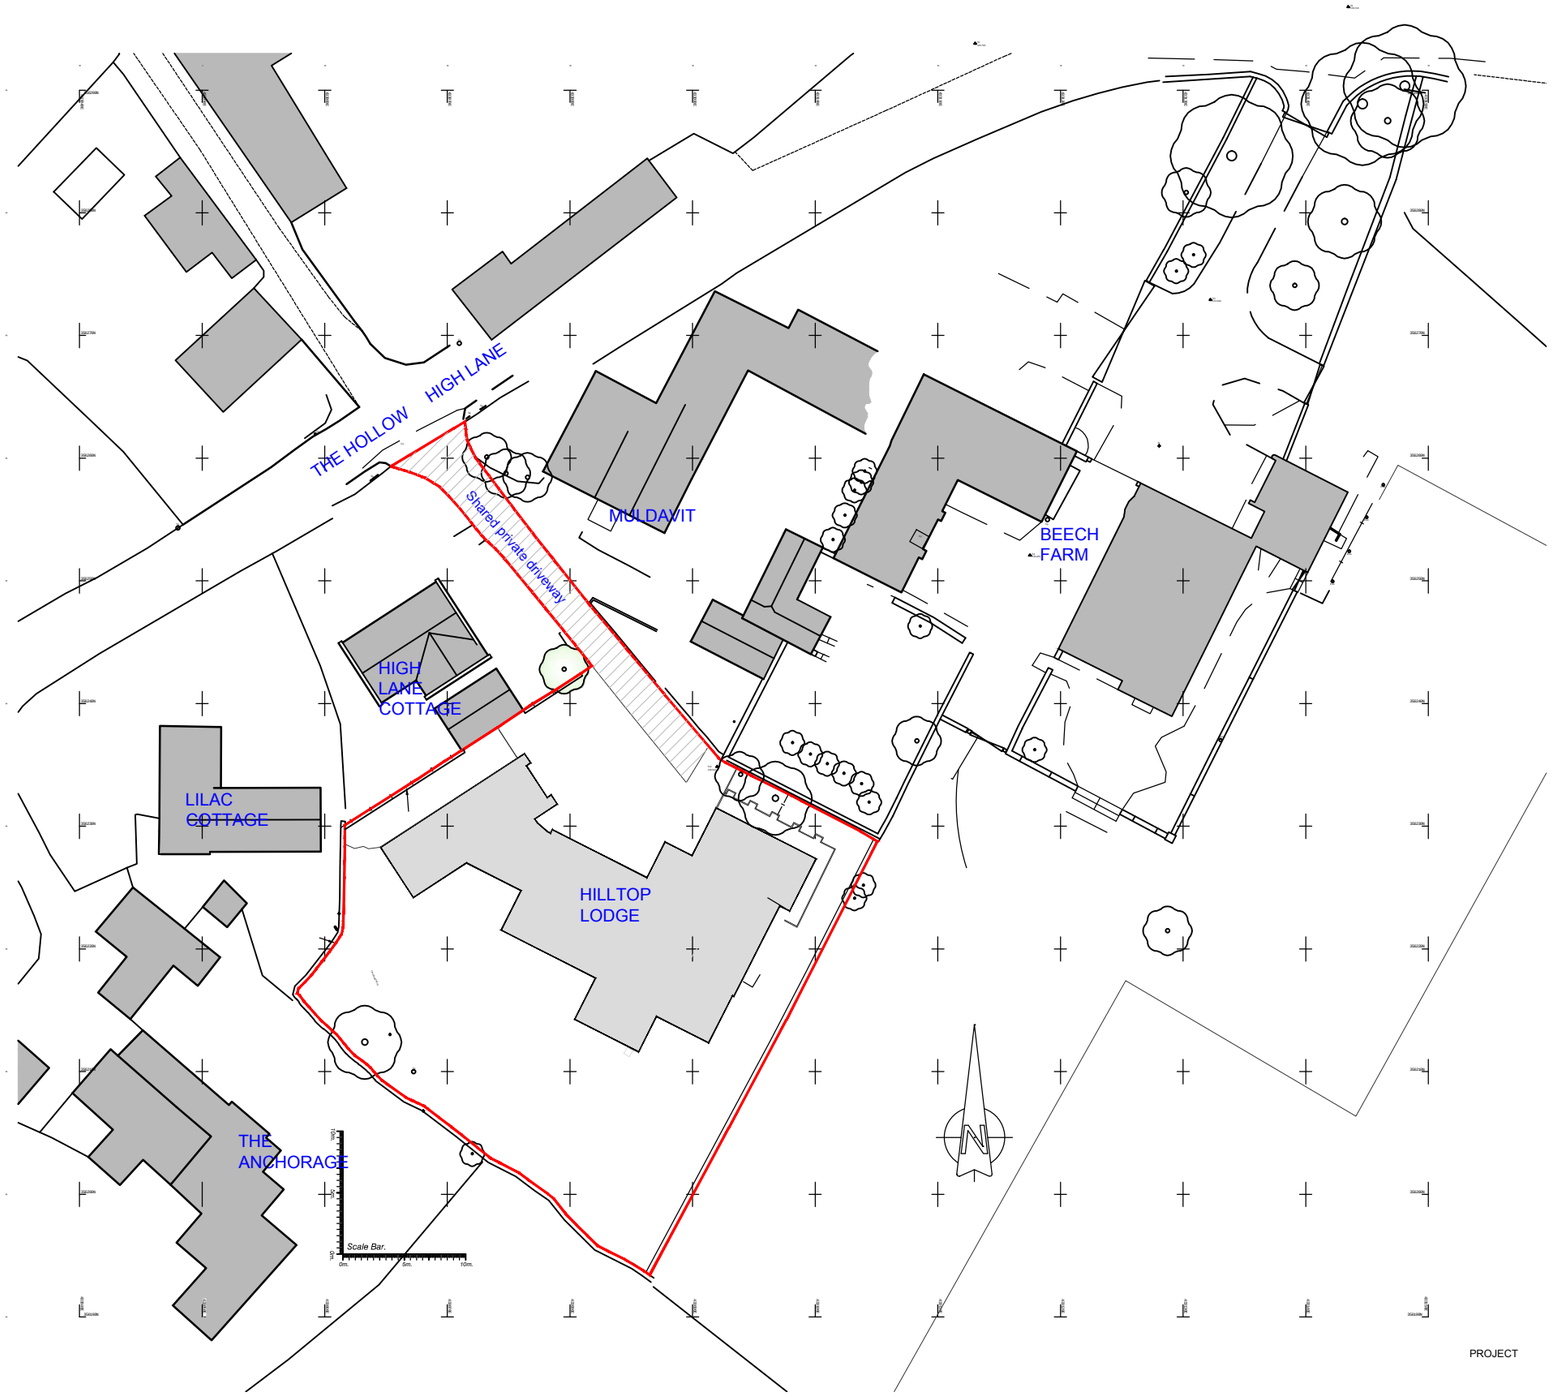

PROPOSED BLOCK LAYOUT

PROJECT	HILL TOP LODGE Upper Holloway Derbyshire
CLIENT	
DRAWING	PROPOSED BLOCK LAYOUT
SCALE	1:500 @ A3
DATE	MAY 23
NUMBER	11546-101

MARTIN TUCKER LTD

ARCHITECTURAL SERVICES

Low Leas Barns
Low Leas
Riber
Derbyshire
DE4 5JR

Tel: 01629 530707
Fax: 01629 811273
Mobile: **07771 565439**