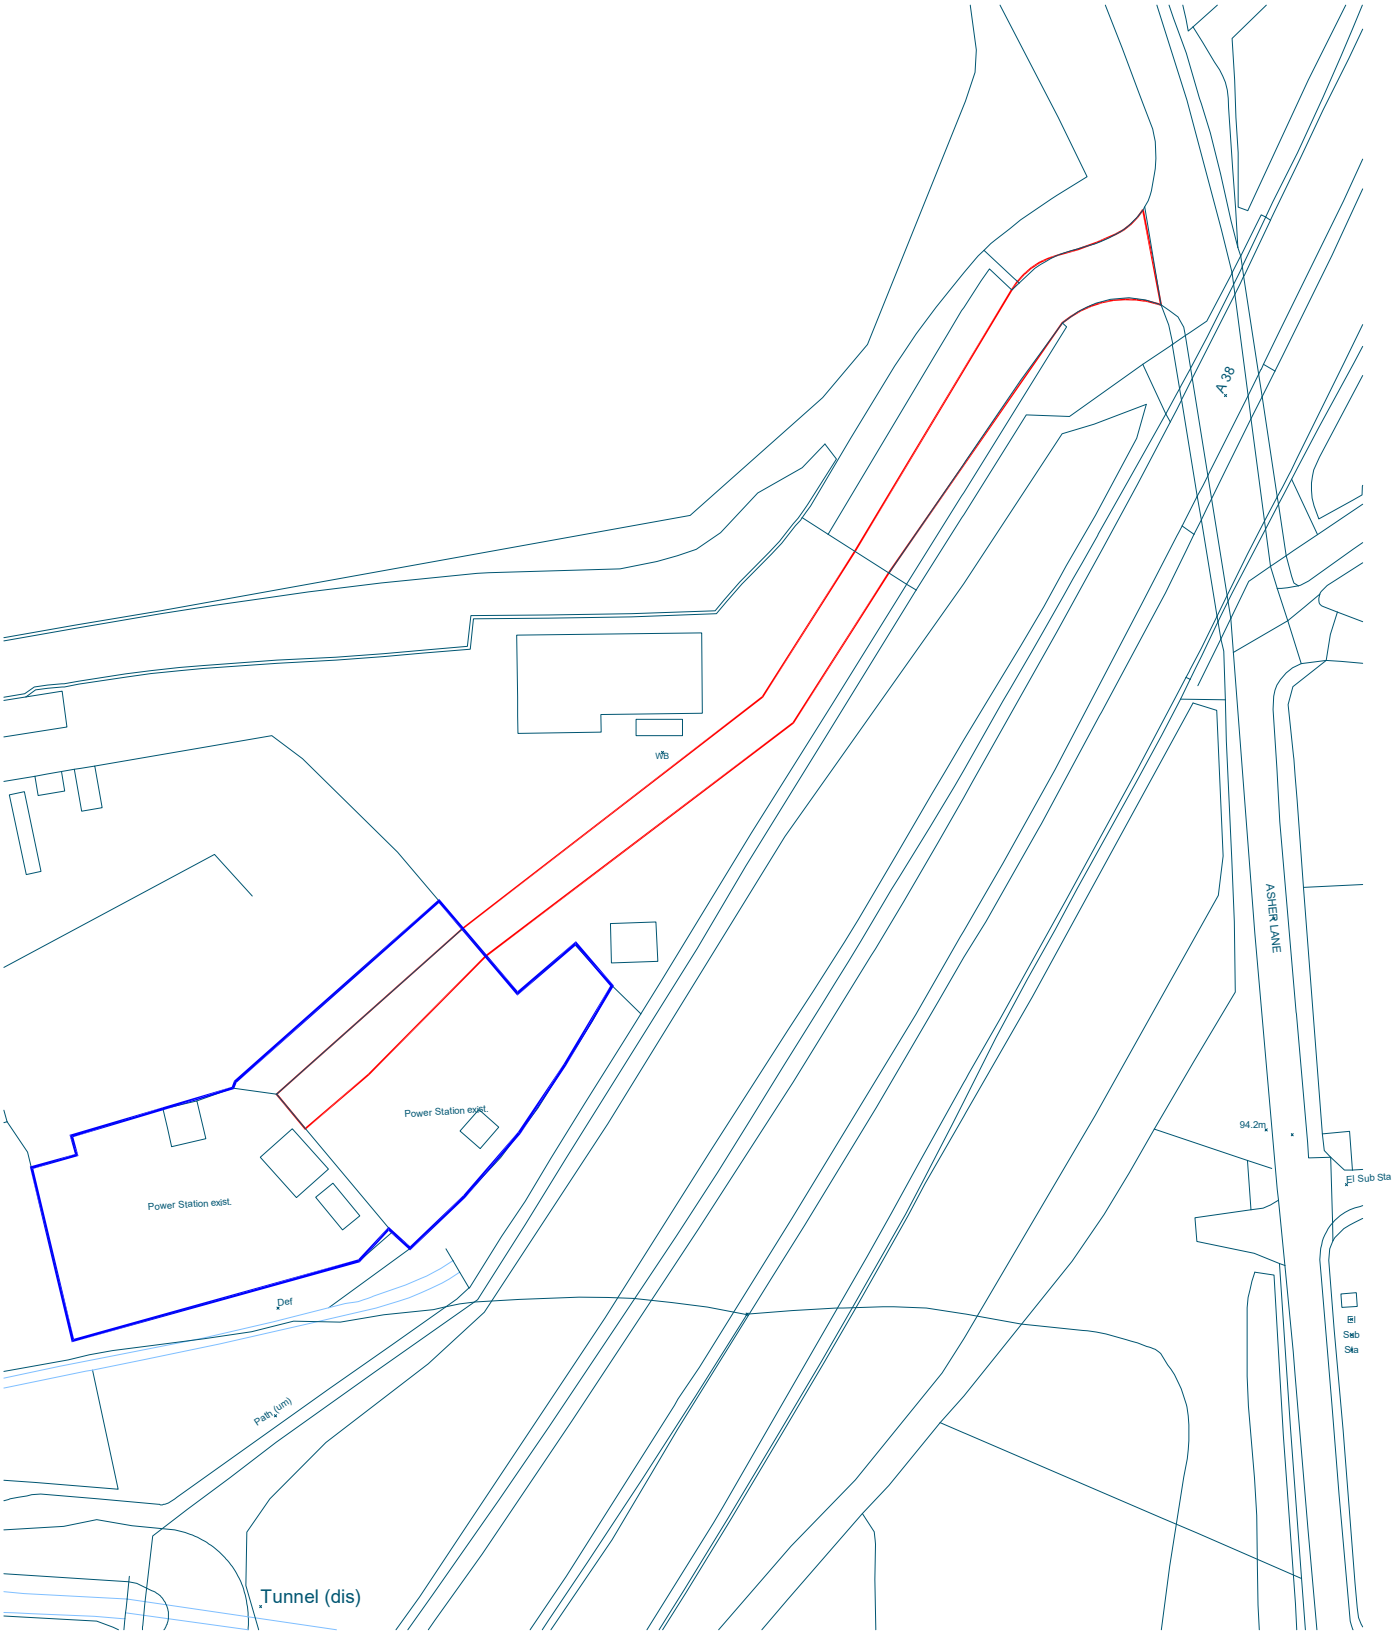


Crown Copyright and database rights 2023 OS Licence no. AC0000849896

Site Boundary

Land within Applicant's Control

MERCIA POWER RESPONSE

MERCIA POWER RESPONSE Ltd
Strelley Hall,
Main Street,
Strelley,
Nottingham,
Nottinghamshire,
NG8 6PE

TITLE: Battery Energy Storage Unit - Location Plan

DATE:	02/06/2023	DRAWING NO. MPR-AL2B1-002
DRAWN BY:	P.FORD	
SCALE	1:1250 @A4	Rev: