

DNO HV Kiosk Elevations (Scale: 1:50@A3)


Front Elevation

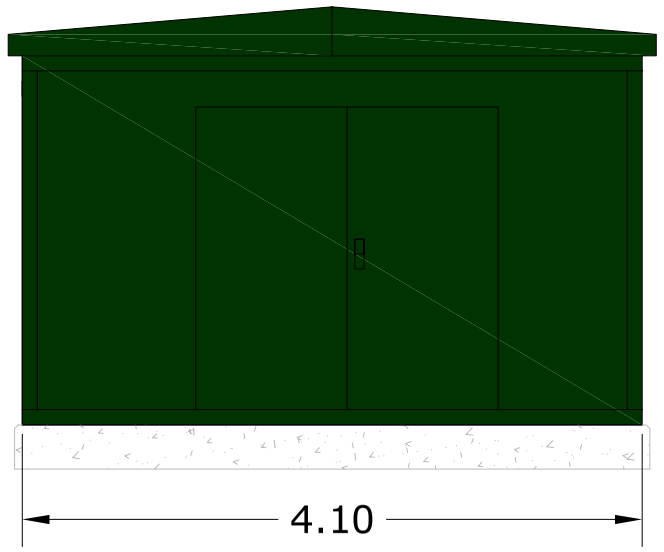


Plan

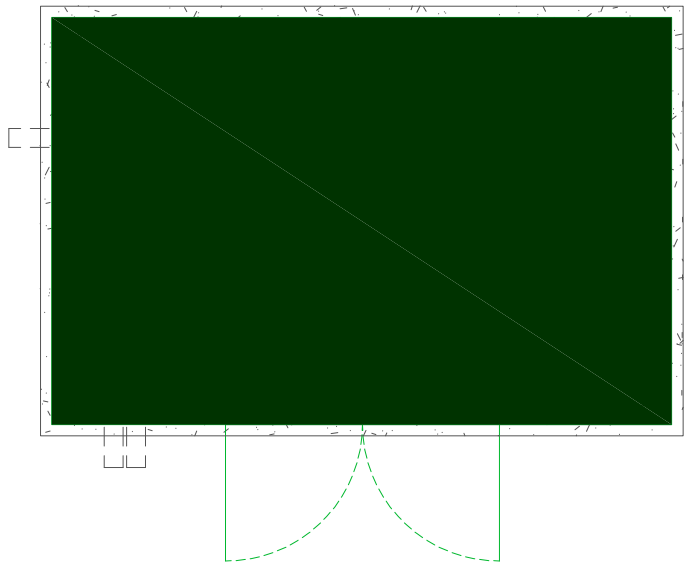


Rear Elevation

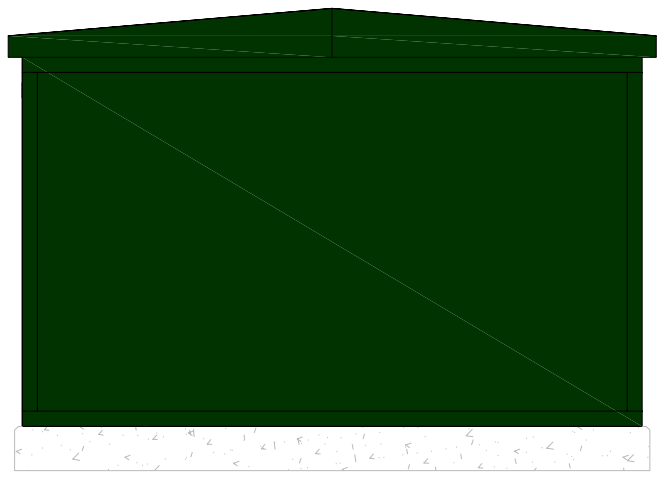

Left Elevation

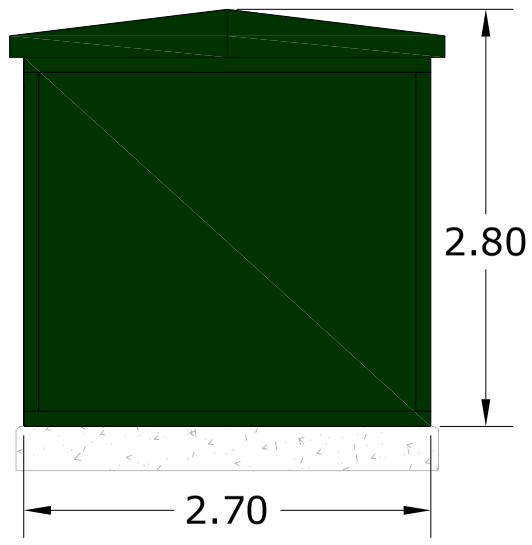

Right Elevation

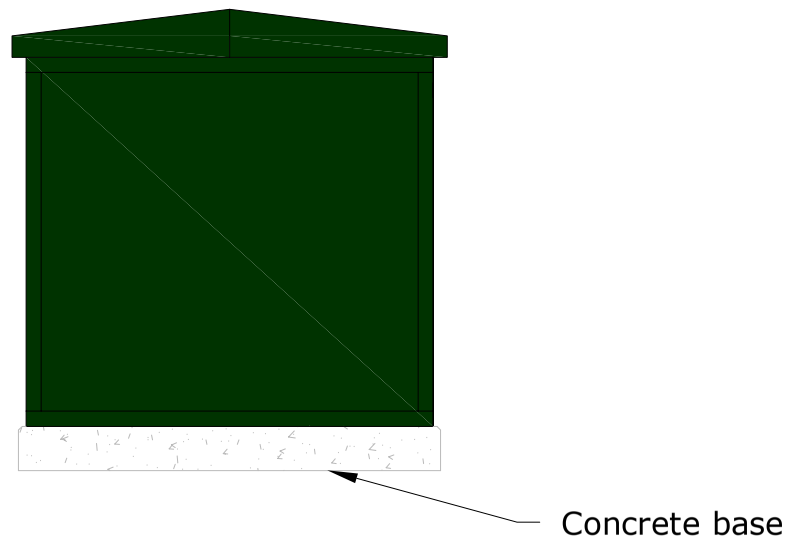

Notes:
- All dimensions in meters

MERCIA POWER RESPONSE

MERCIA POWER RESPONSE Ltd
Strelley Hall
Main Street
Strelley
Nottingham
Nottinghamshire
NG8 6PE

TITLE: DNO HV kiosk - Layout and Elevations		
DATE:	24/05/2023	DRAWING NO. MPR-CUB-005
DRAWN BY:	P.FORD	
SCALE	1:50 @A3	Rev: