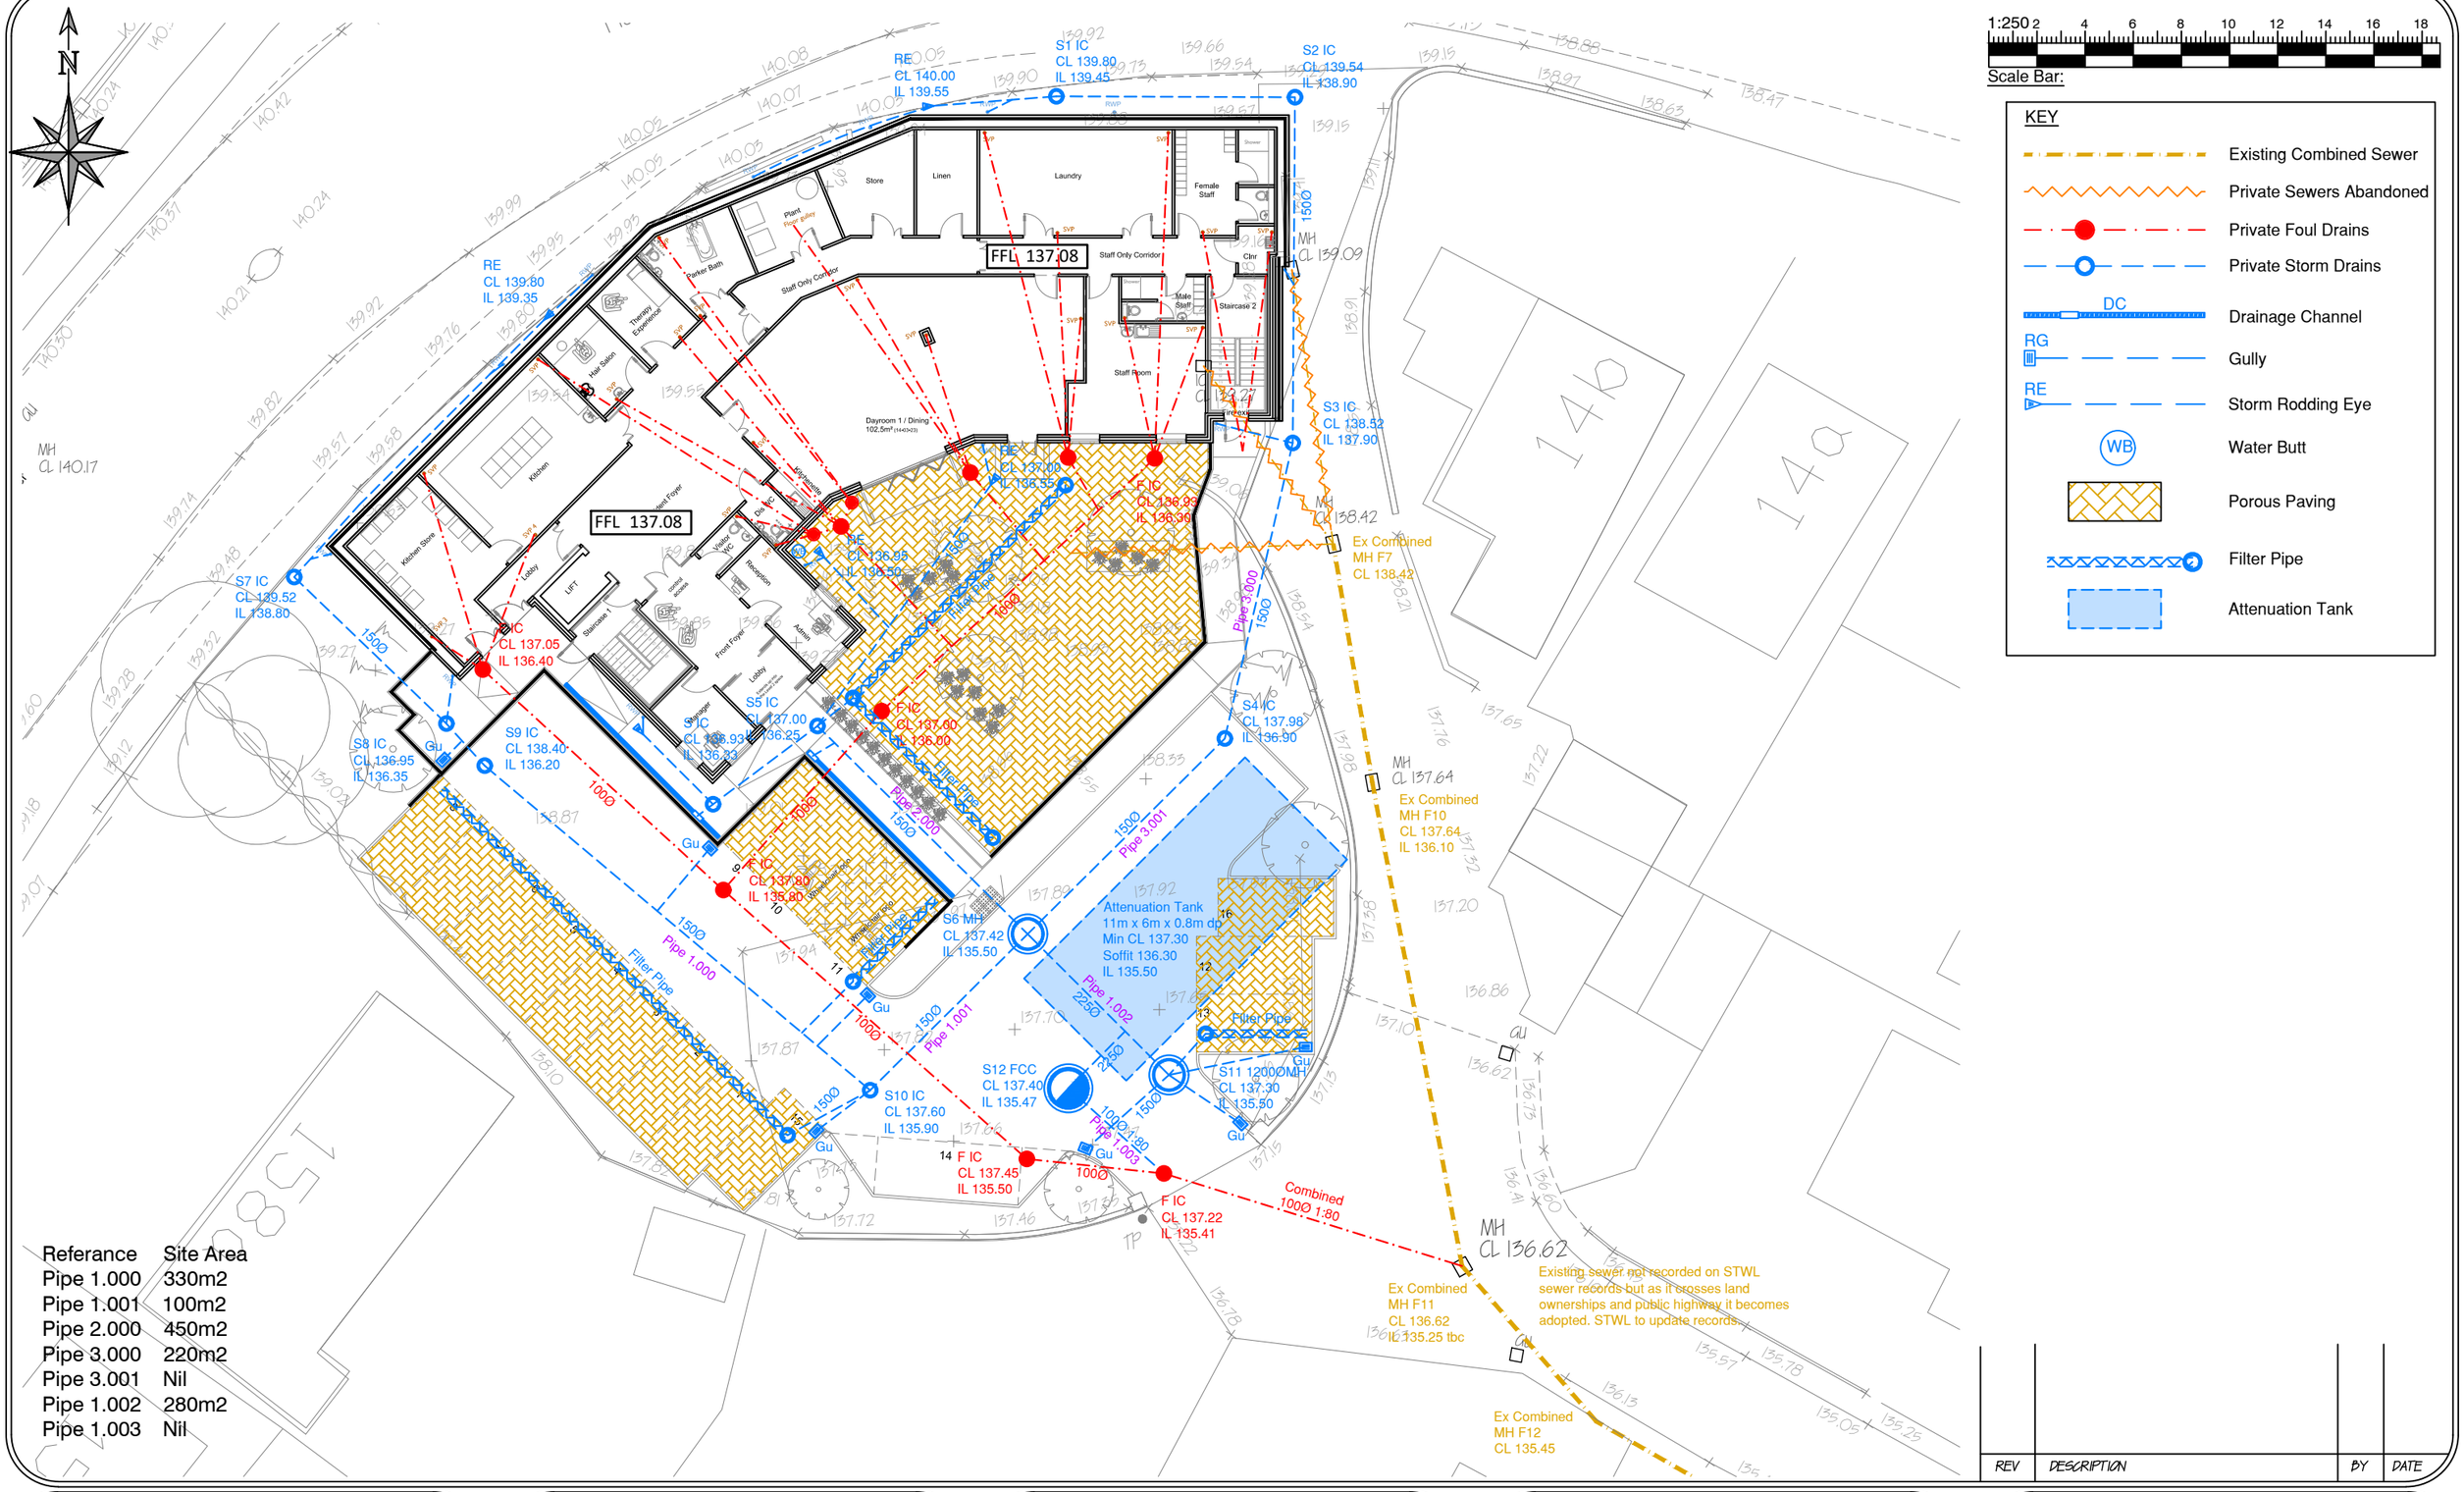
N
1:250 2 4 6 8 10 12 14 16 18
Scale Bar:
KEY
Existing Combined Sewer
Private Sewers Abandoned
Private Foul Drains
Private Storm Drains
DC
Drainage Channel
RG
Gully
RE
Storm Rodding Eye
WB
Water Butt
Porous Paving
Filter Pipe
Attenuation Tank
FFL 137.08
FFL 137.08
Store
Linen
Laundry
Female Staff
Plant
Parker Bath
Staff Only Corridor
Staff Only Corridor
Therapy Equipment
Hair Salon
Male Staff
Staircase 2
Staff Room
Clnr
Kitchen
Kitchen Store
Day WC
Visitors WC
Lobby
LIFT
Staircase 1
Reception
Admin
Front Foyer
Lobby
Garage
Daycare 1 / Dining 102.5m² (14+3+23)
Jacuzzi
Hydrotherapy
Tilted Path
Attenuation Tank 11m x 6m x 0.8m dp Min CL 137.30 Soffit 136.30 IL 135.50
Filter Pipe
Pipe 2.000
Pipe 3.000
Pipe 3.001
Pipe 1.002 2250
Pipe 1.000
Pipe 1.001
Pipe 1.003
Filter Pipe
Filter Pipe
Filter Pipe