Section Thru 'A'
1:50

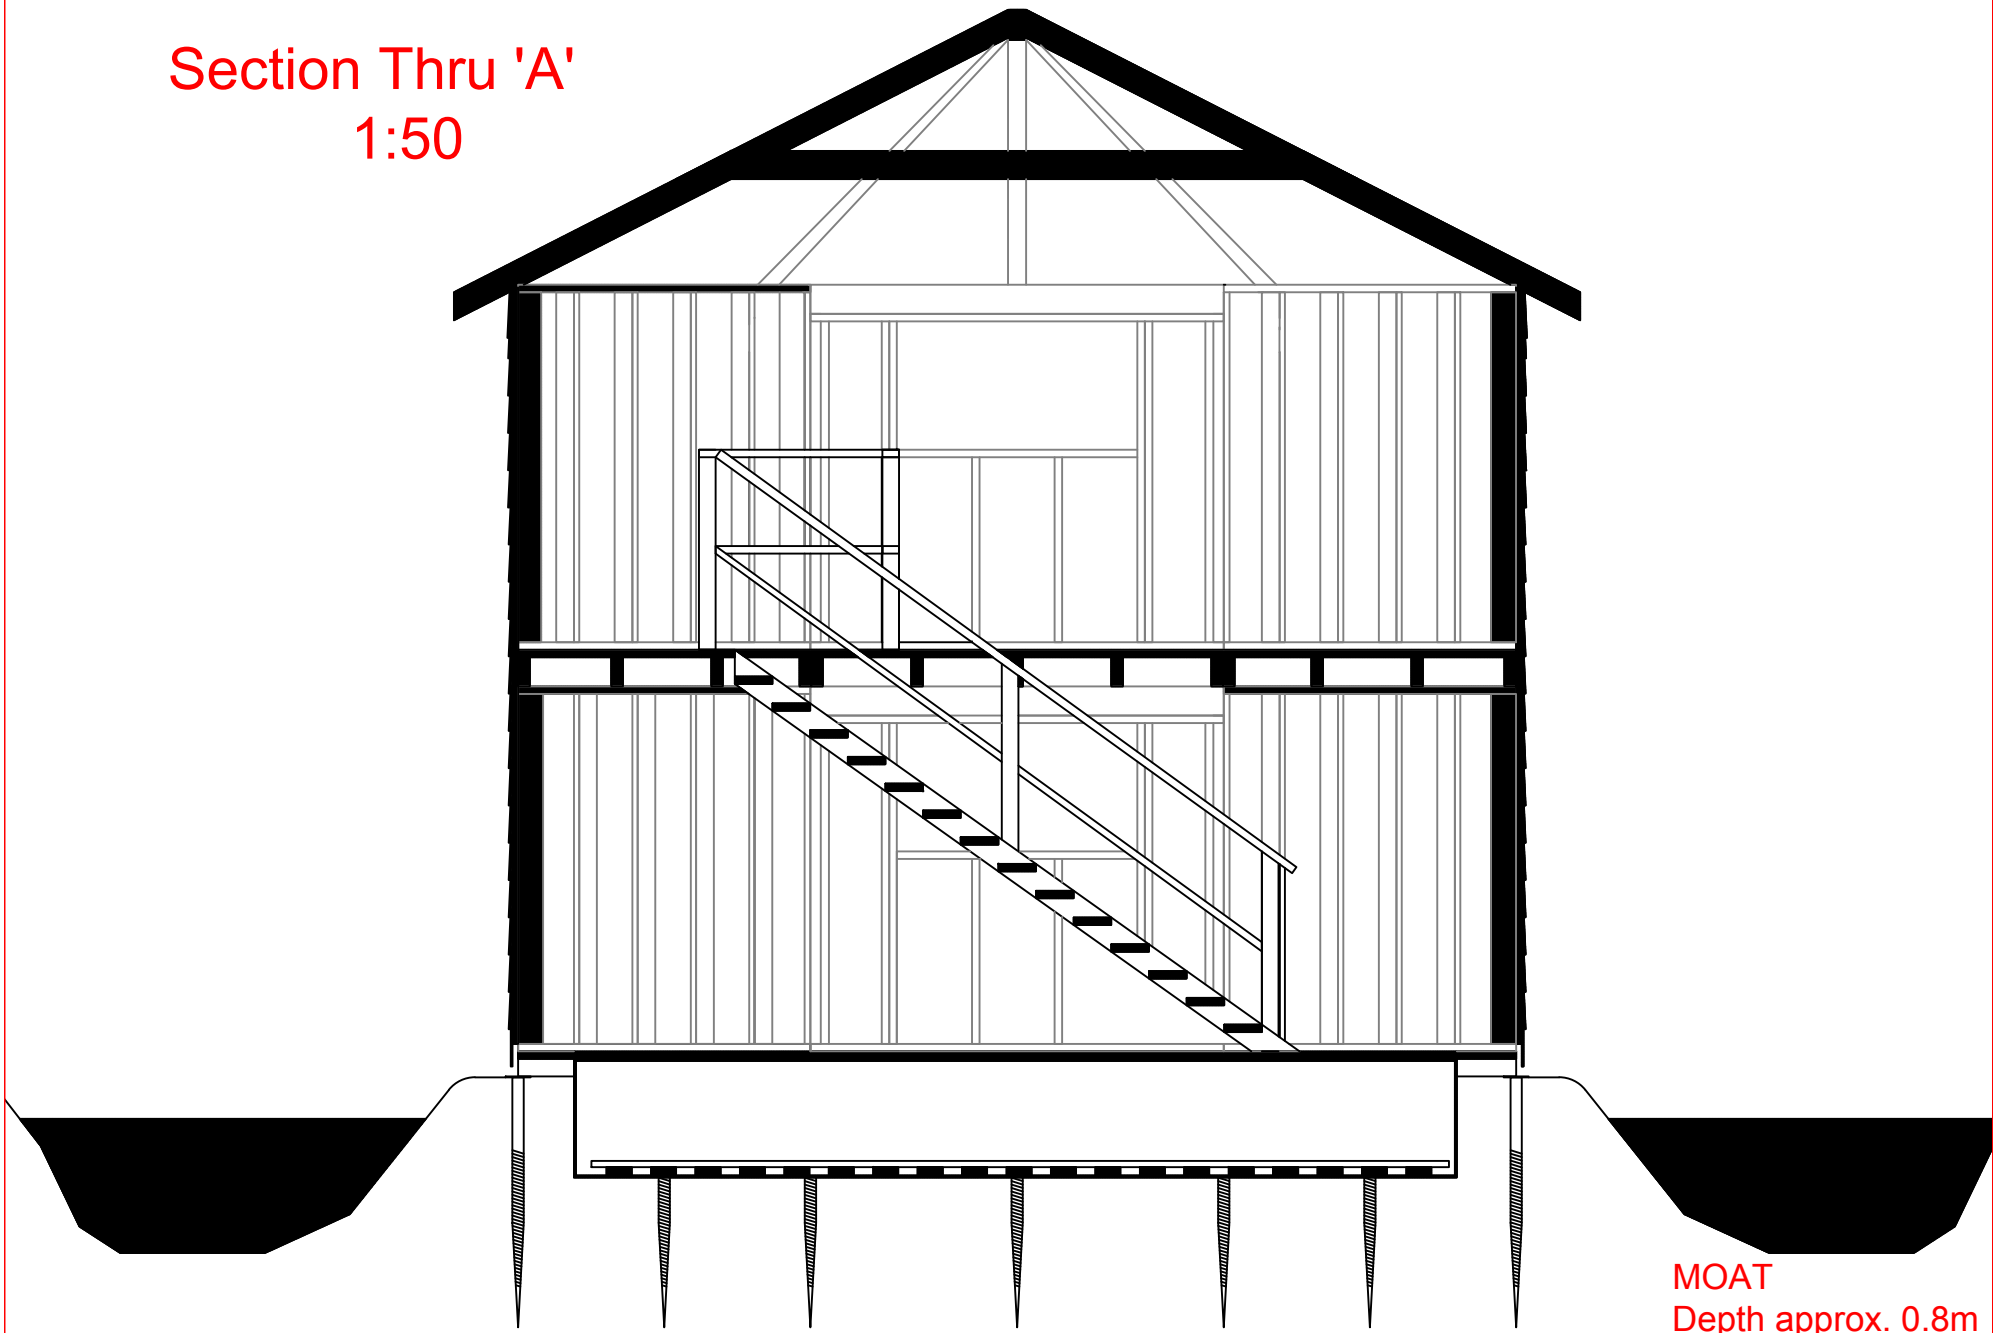

MOAT
Depth approx. 0.8m
Width approx. 2.5m