Swanwick Hall School
1:100 A1

Existing Drawings

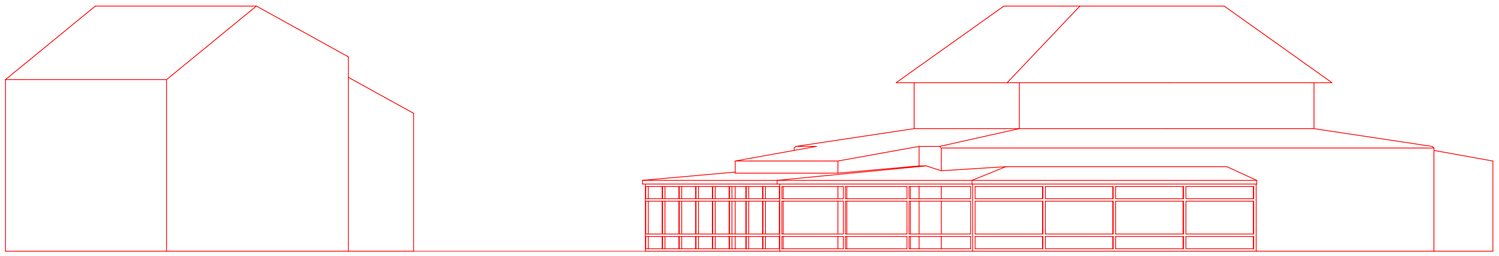

Front Elevation

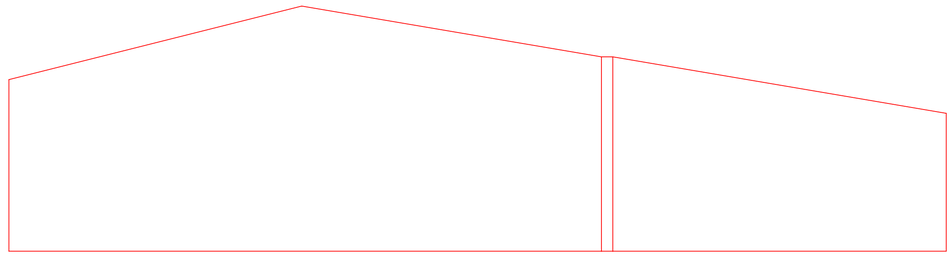

End Elevation Right

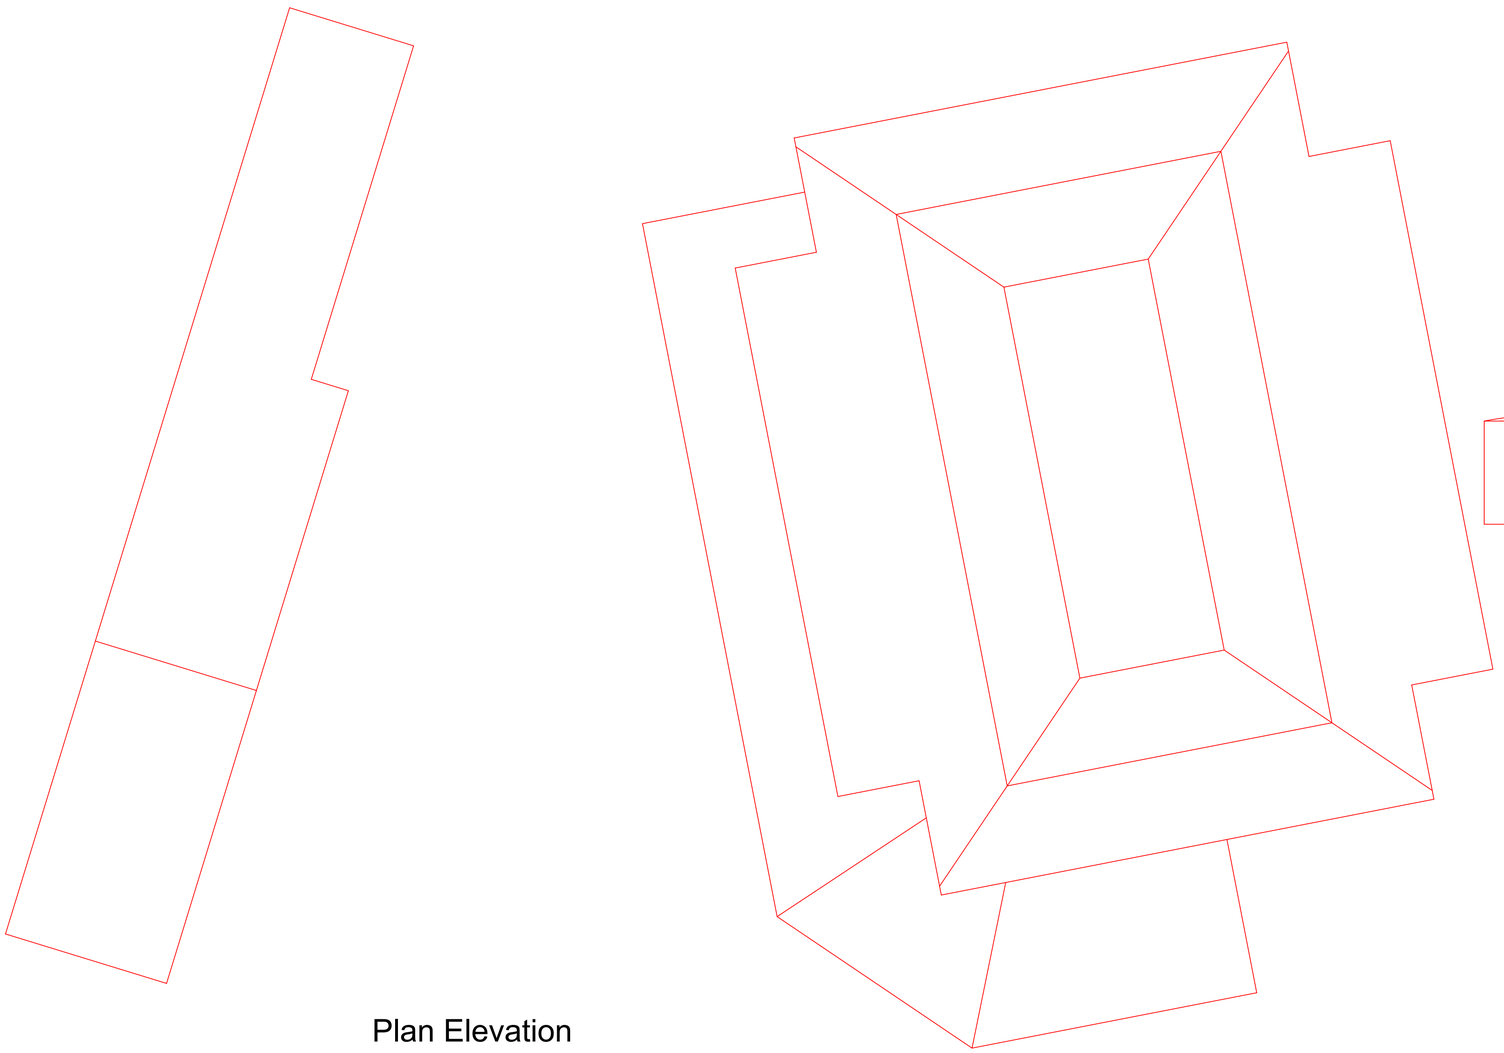

Plan Elevation

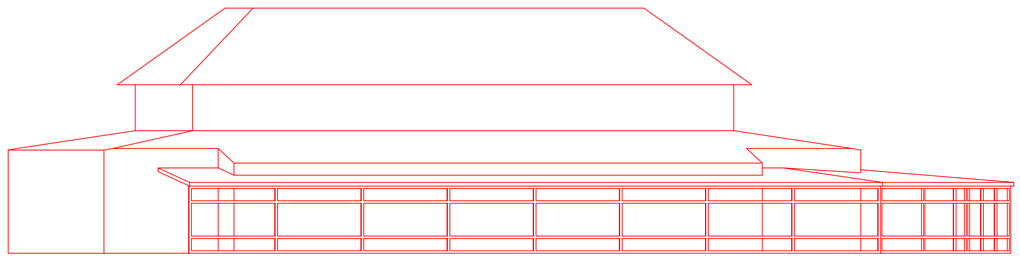

End Elevation Left

able canopies
The Canopy Experts!

Title: Swanwick Hall School Elevation Plan	Drawn By: LS Ref: Able10670	Date: 12/07/2023	Scale: 1:100 A1

metres

0 5 10 15 20