Notes:

Copyright retained in accordance with the copyright design and patents act 1988. Dimensions must not be scaled from this drawing. The contractor is to check and verify all building and site dimensions before work is commenced. The Contractor is to check and verify with all Statutory Authorities and Employer the local and condition of any underground or overhead services or confirm that none exist prior to work commencing on site.

CDM Regulations 2015:

Denotes a significant hazard or difficult to manage procedure. Please refer to 'Designer Risk Assessment' for further information regarding mitigation of hazards.

CDM Regulations, require all projects to:
- Have workers with the correct skills, knowledge, training and experience.
- Contractors providing appropriate supervision, instruction and information.
- A written Construction Phase Plan.

Architects are appointed as 'Designer' only, unless appointed by the client in writing to confirm Architect's role as 'Principal Designer'.

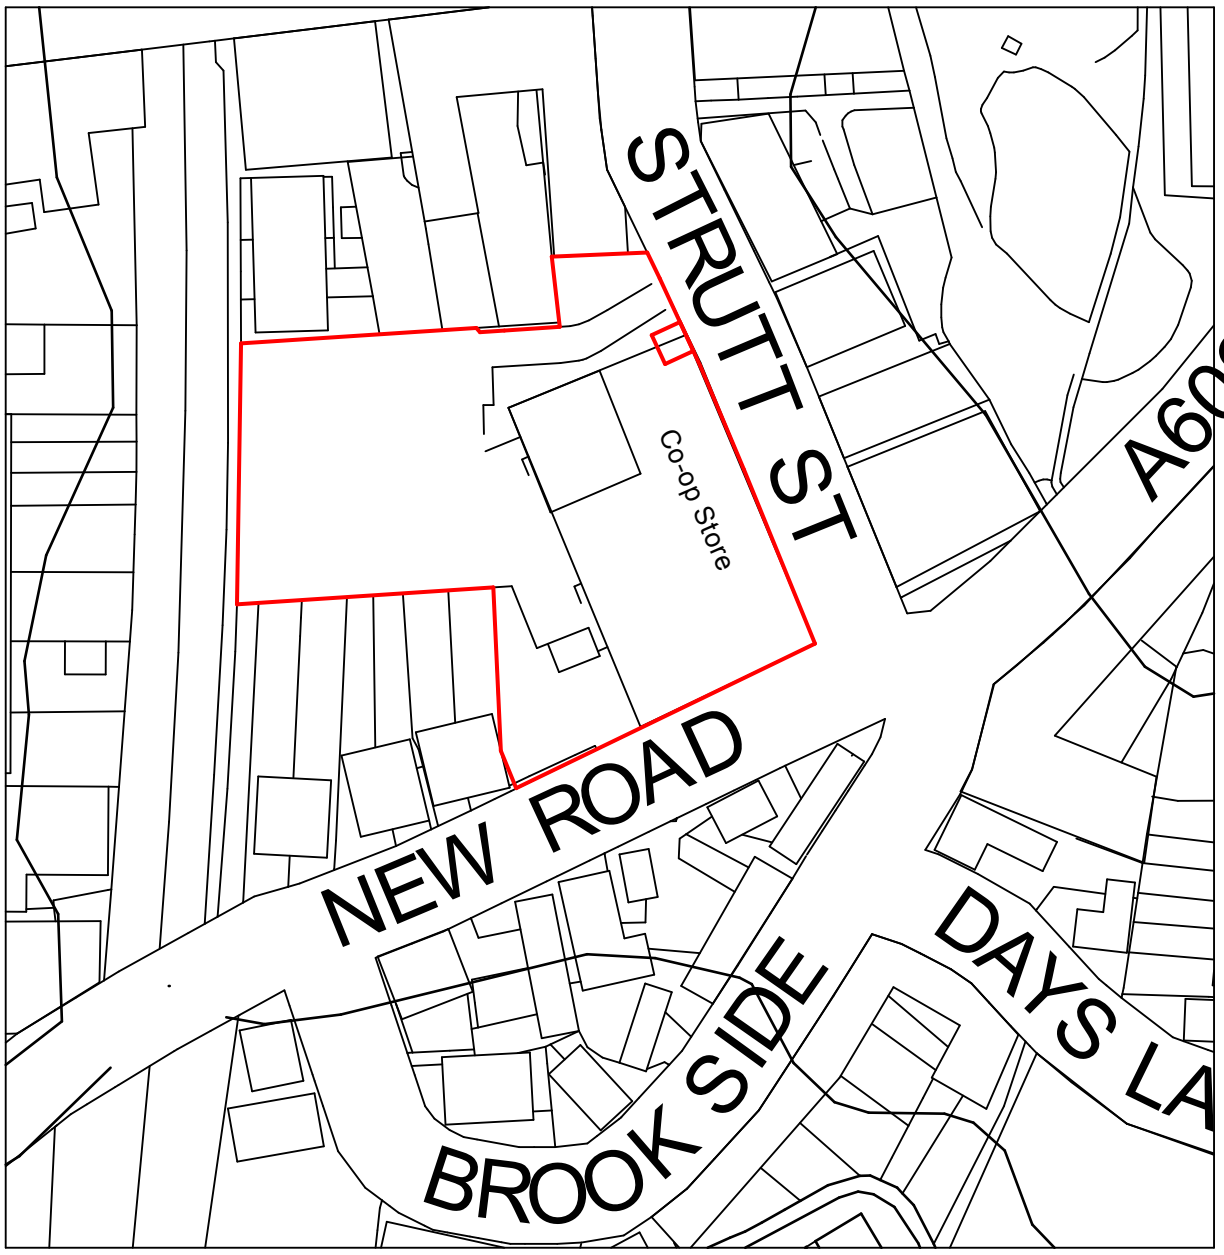

Ordnance Survey, (c) Crown Copyright 2023. All rights reserved. Licence number 100022432

Location Plan
1:1250

Planning

Rev	Description	Date

Client: Cooperative
Project: Coop Belper Clock Sculpture
Drawing: Location Plan
Number: 01

Date: July 2023

Paper Size: A3 Scale: 1:1250

Drawn By: ASM Checked By: