ABP Ltd Site Block Plan, Matlock Road, Ambergate, Belper, DE56 2HE

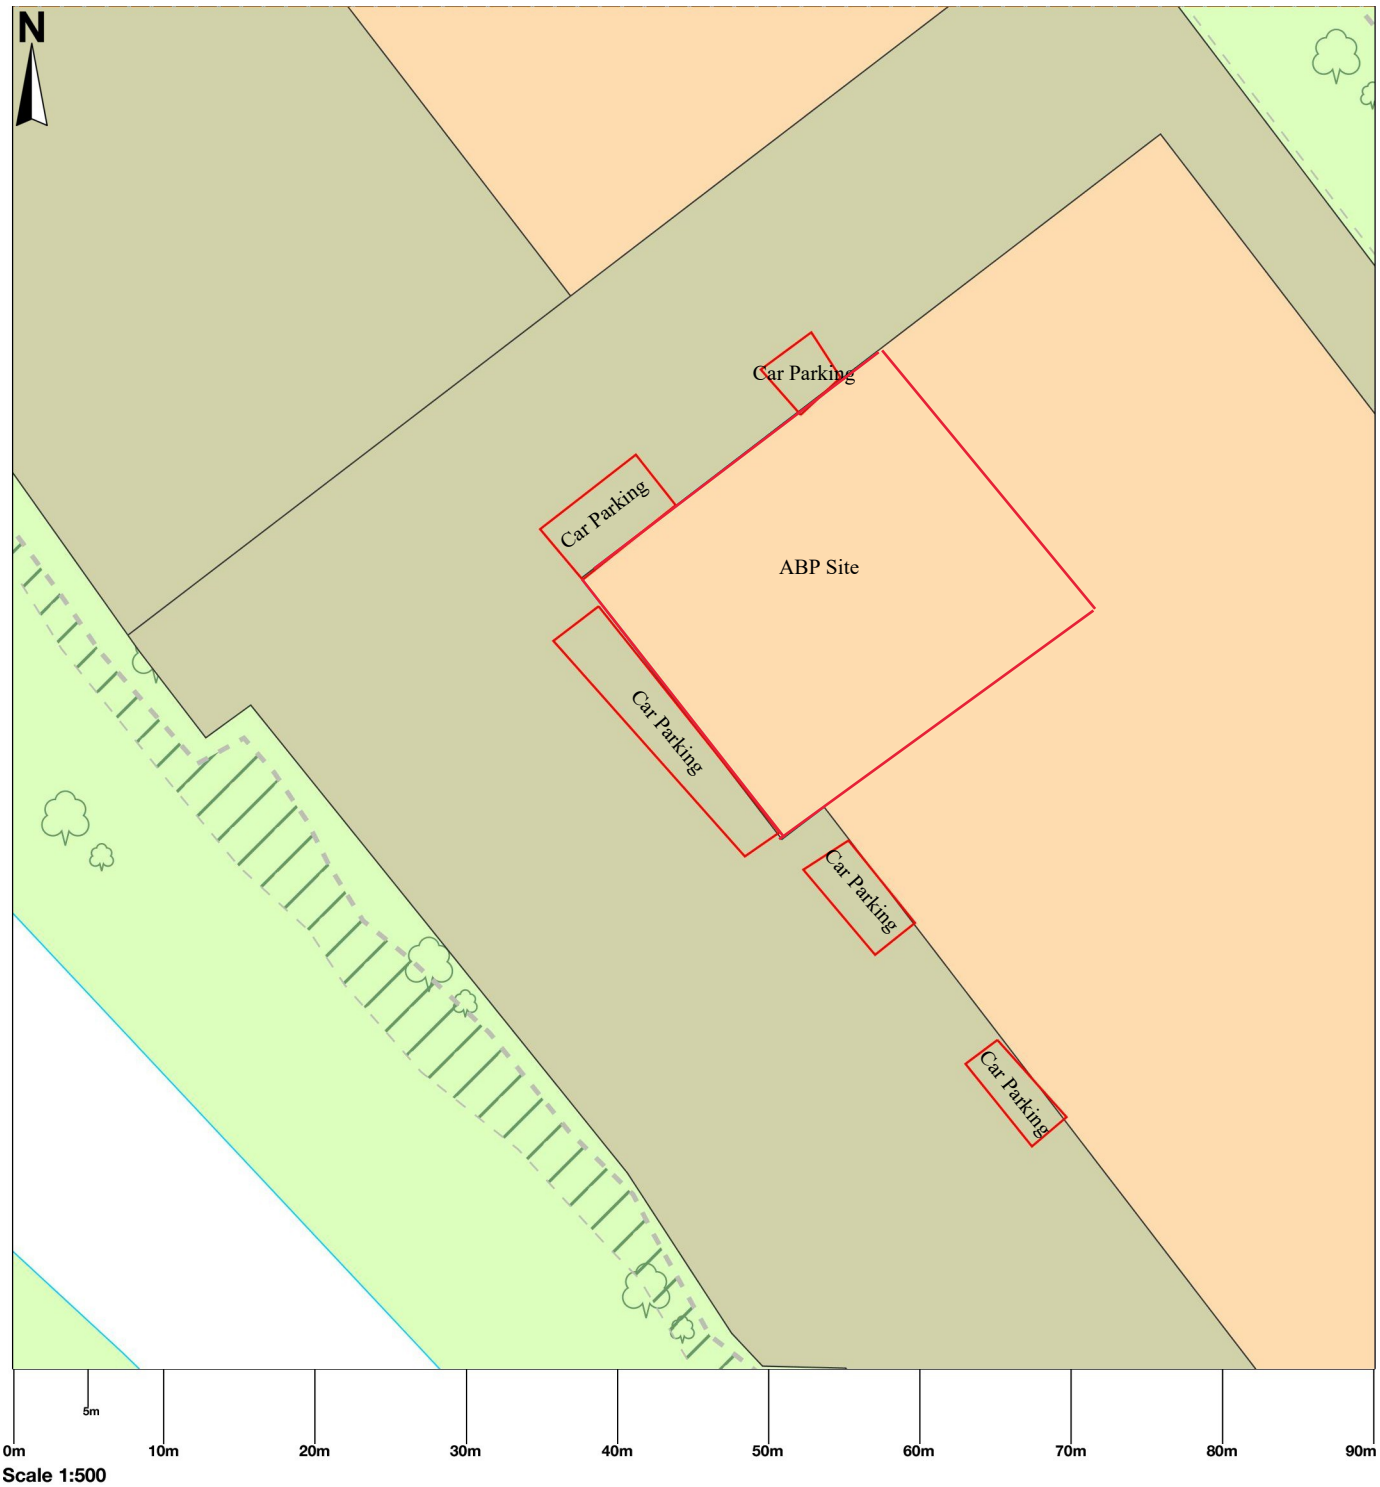

© Crown copyright and database rights 2023 OS 100054135. Map area bounded by: 434256,352053 434346,352143. Produced on 30 June 2023 from the OS National Geographic Database. Supplied by UKPlanningMaps.com. Unique plan reference: b90c/uk/970044/1307877