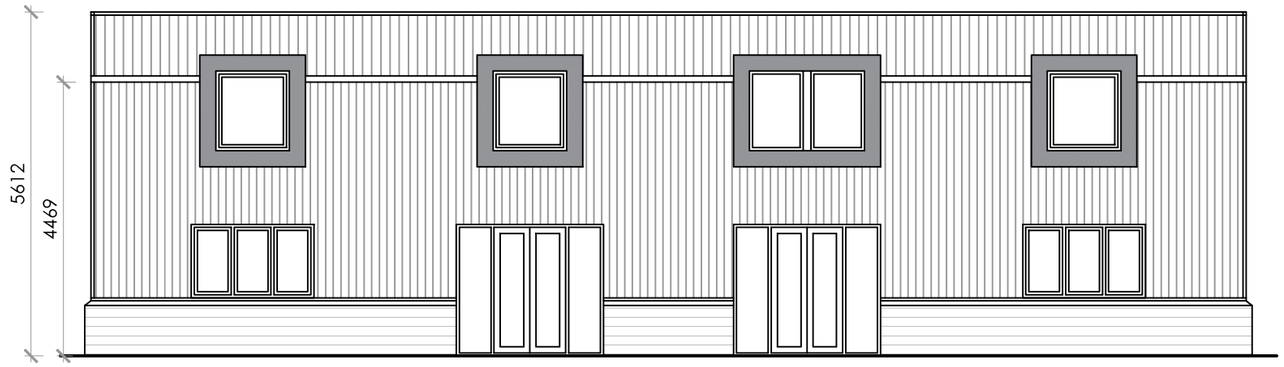

FRONT ELEVATION

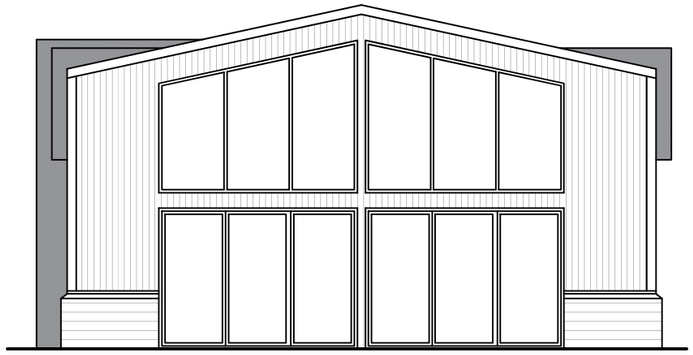

SIDE ELEVATION

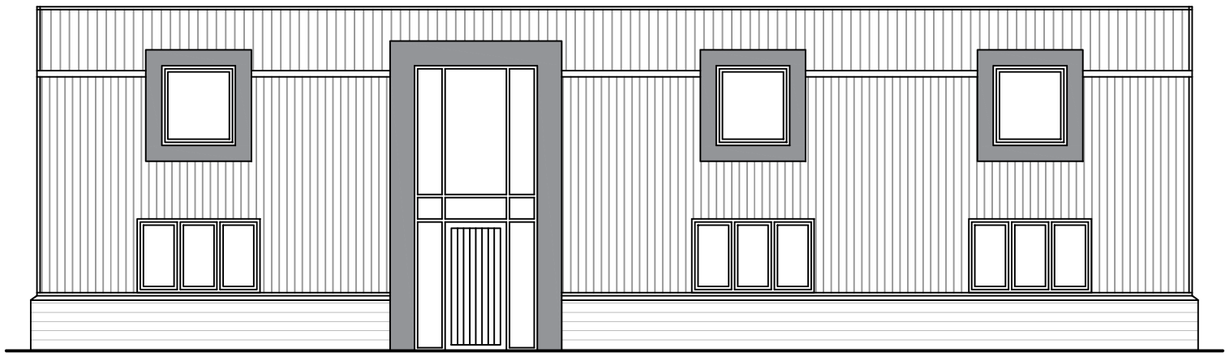

REAR ELEVATION

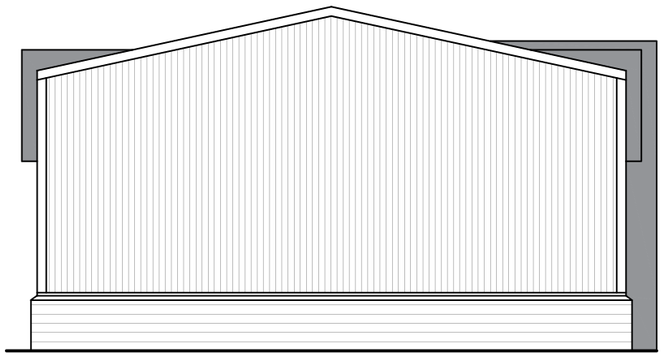

SIDE ELEVATION

Project
Change of Use Existing Storage Unit to Residential Unit

Address
Park Lane, Wingerfield Park

Title
PROPOSED ELEVATIONS

Drawing Type
PLANNING

Drawing No.
2006.182.003

Date JULY 2023

Scale 1:100 @ A3

REV -