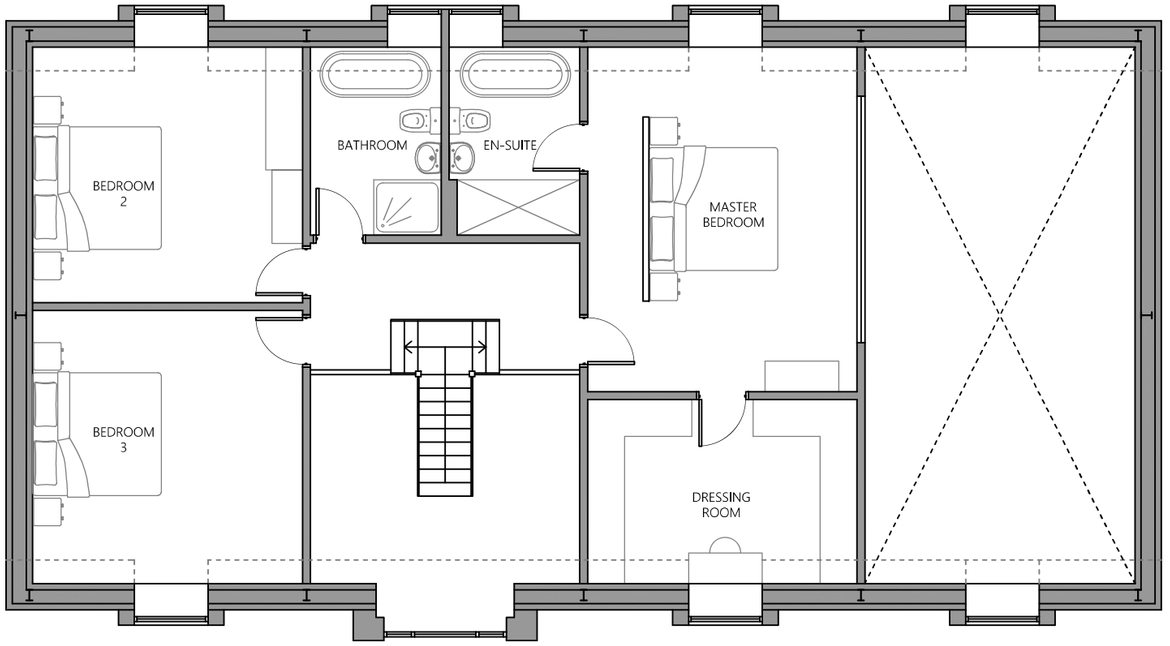

FIRST FLOOR

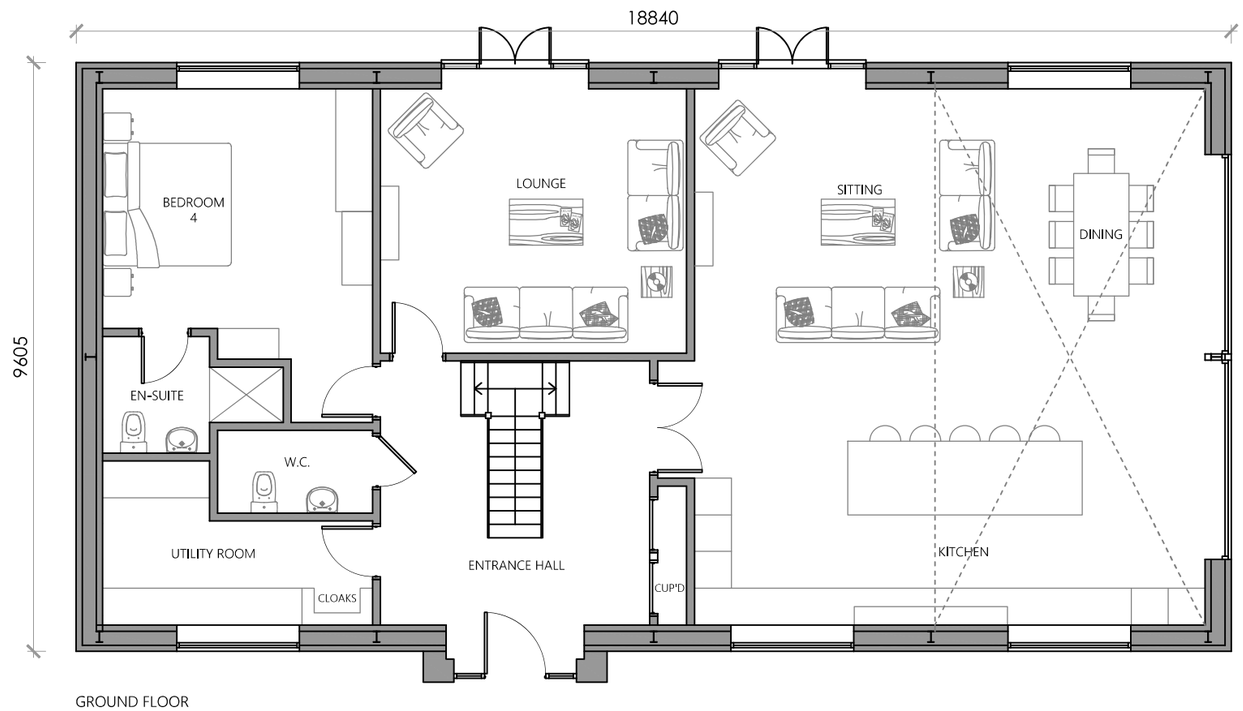

GROUND FLOOR

Project
Change of Use Existing Storage Unit to Residential Unit

Address
Park Lane, Wingerfield Park

Title
PROPOSED FLOOR PLANS

Drawing Type
PLANNING

Drawing No.
2006.182.002

Date JULY 2023

Scale 1:100 @ A3

REV -