S.G ARCHITECTURAL DESIGN
Tel: 07817034426. sgarchitecturaldesign@gmail.com.
www.sgarchitecturaldesign.com

Edgemoor, Park Head, Matlock, Derbyshire, DE4 5GY

4 - PROPOSED PLANS AND PHOTOS

SG PROJECT NO: XXX | PAPER SIZE: A1 | DRAWN BY: SG
REVISION: PLANNING | SCALES: 1:100

Drawing measurements shall not be obtained by scaling. Verify all dimensions prior to construction. Immediately report any discrepancies on this document to SG ARCHITECTURAL DESIGN.

REV.	DESCRIPTION	DATE	BY	CHK'D

THIS IS A RETROSPECTIVE APPLICATION - THE EXTENSION IS COMPLETED

GROUND FLOOR PLAN

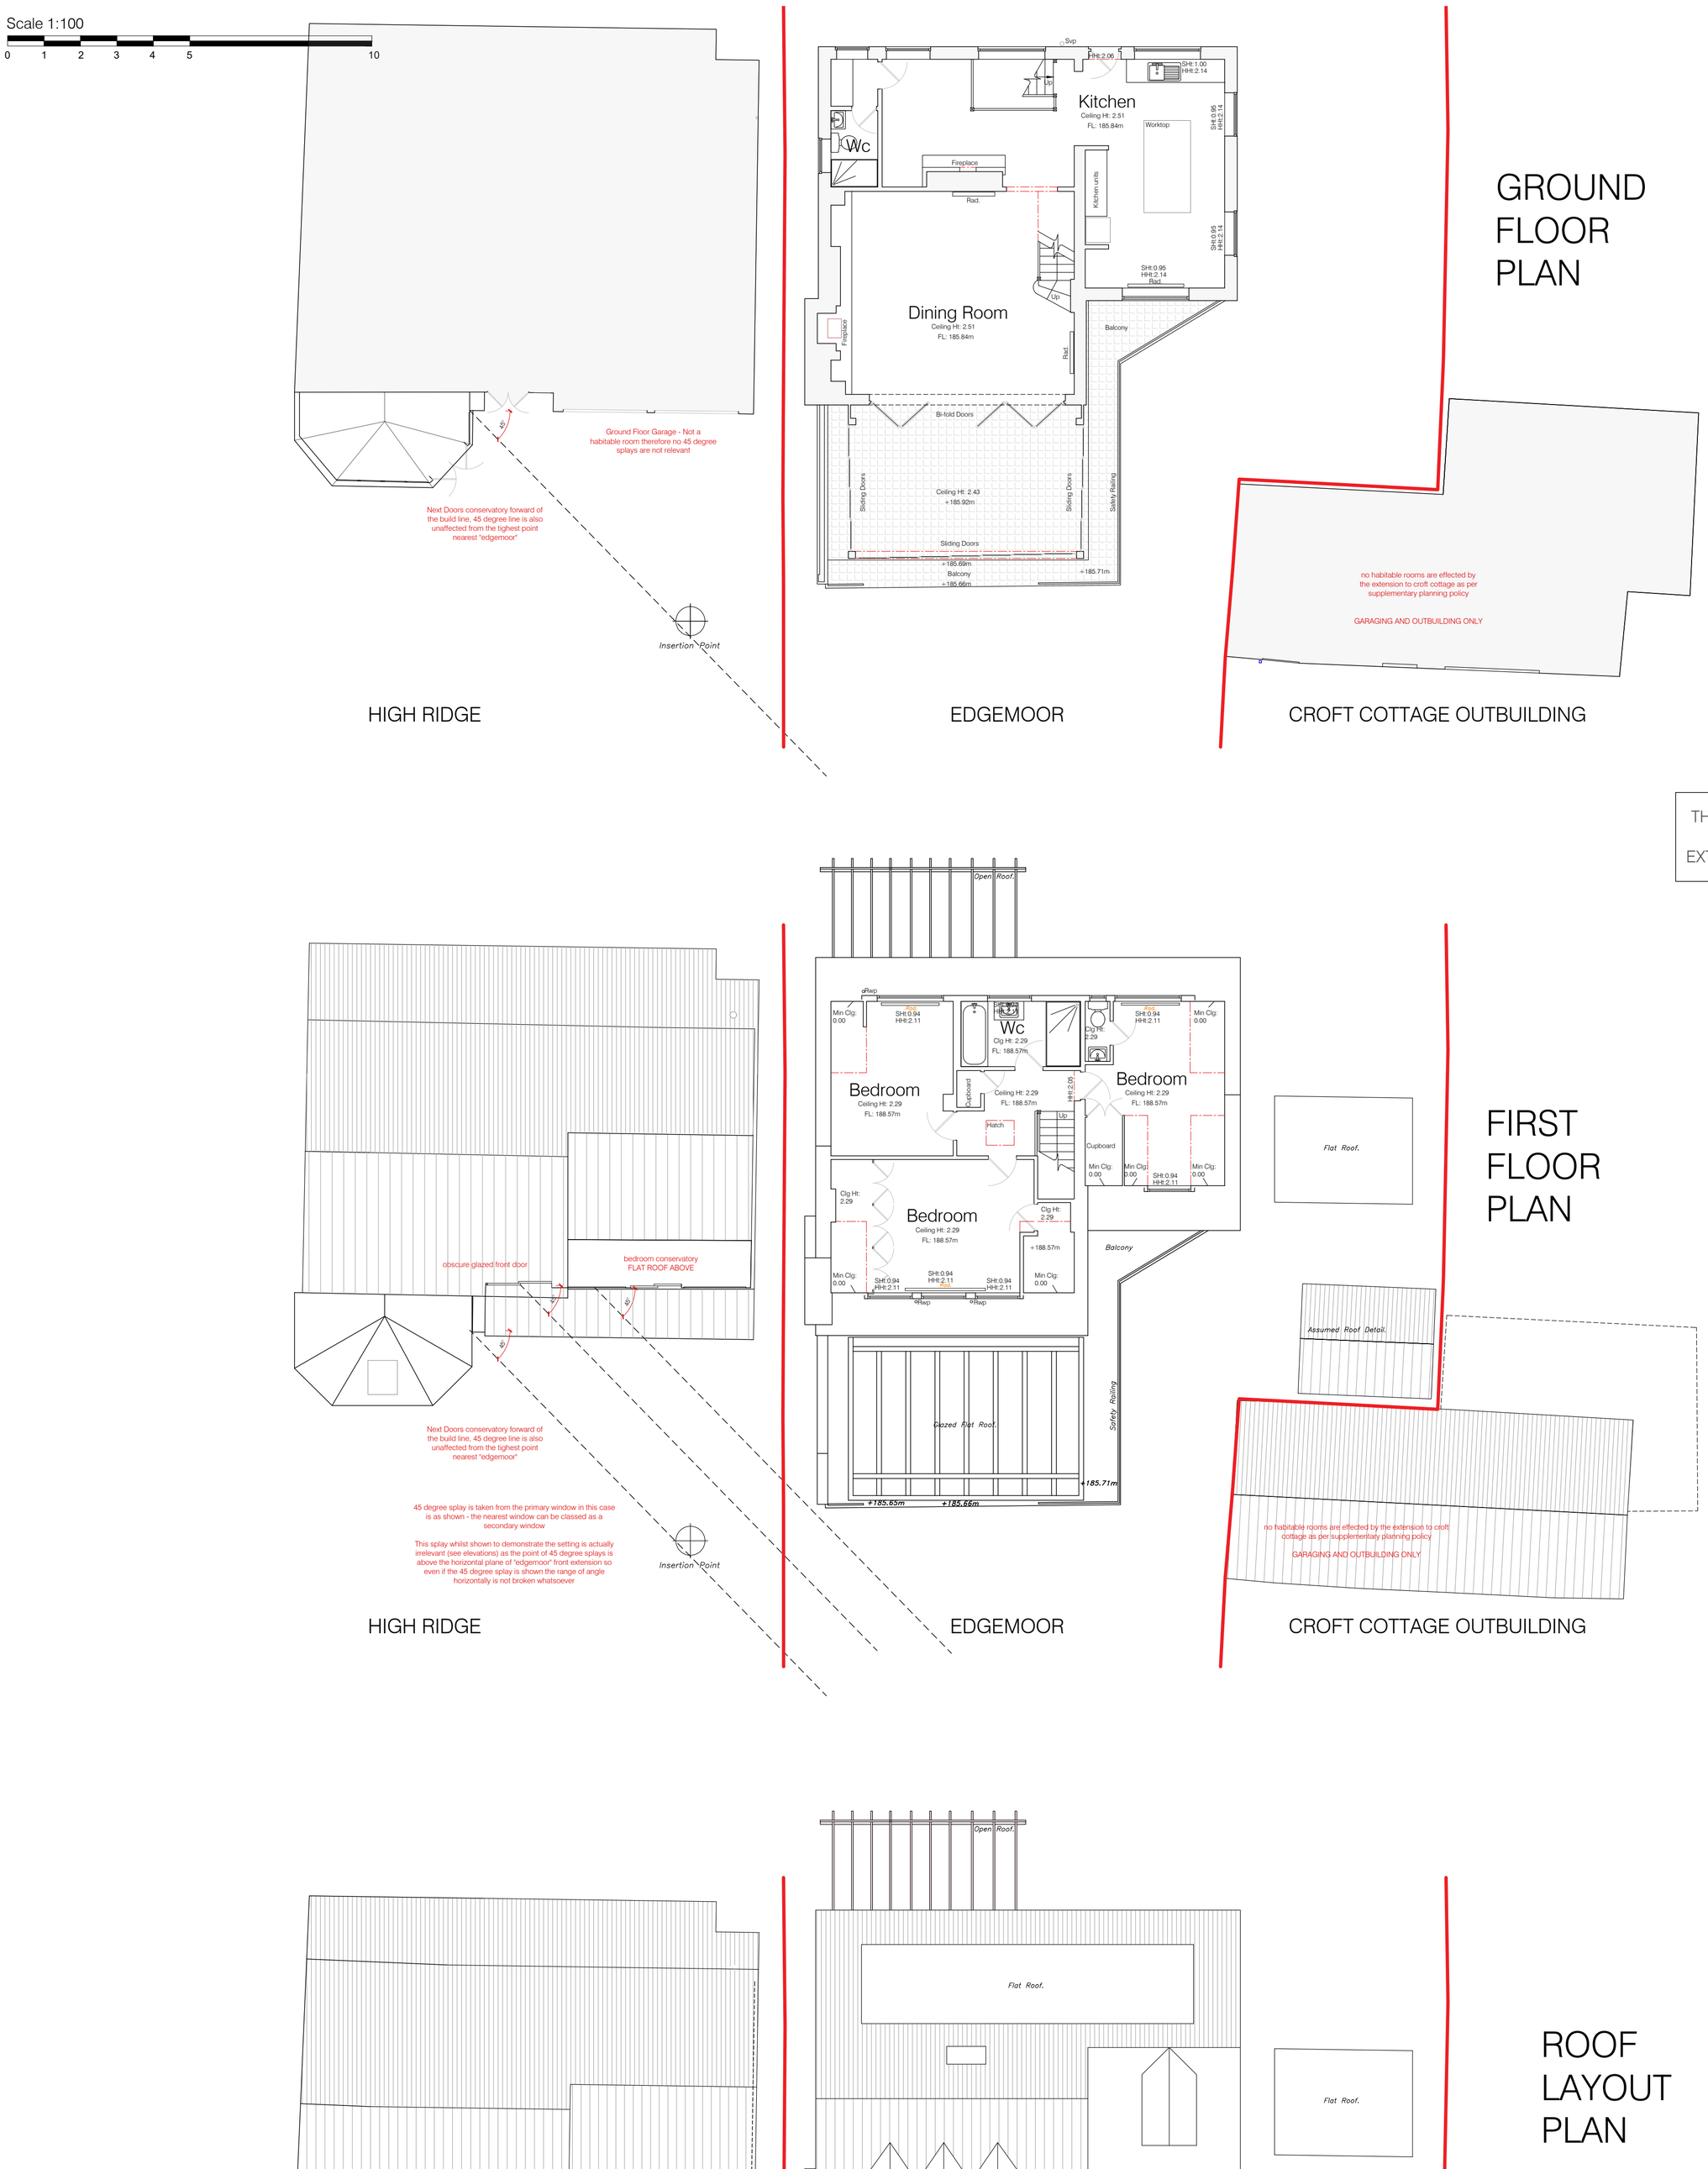

FIRST FLOOR PLAN

ROOF LAYOUT PLAN

