SITE:
Excavator Belper - DE56 2HS

TITLE:
Site Plan Existing

Osprey Charging Network Ltd
3rd Floor, Martin House
5 Martin Lane, London, EC4R 0DP

Plan 2

AMENDMENTS:

REV:	DESCRIPTION:	BY:	DATE:
V1	Intiial Draft	TL	31/05/23
V2	Revised site area	TL	21/06/23
V3	Relocated chargers	TL	20/07/23

PROJECT.	DATE.
Marston's	20/07/23

SCALE AT A4.	DRAWN.	REVISION.
1:500	TL	V3

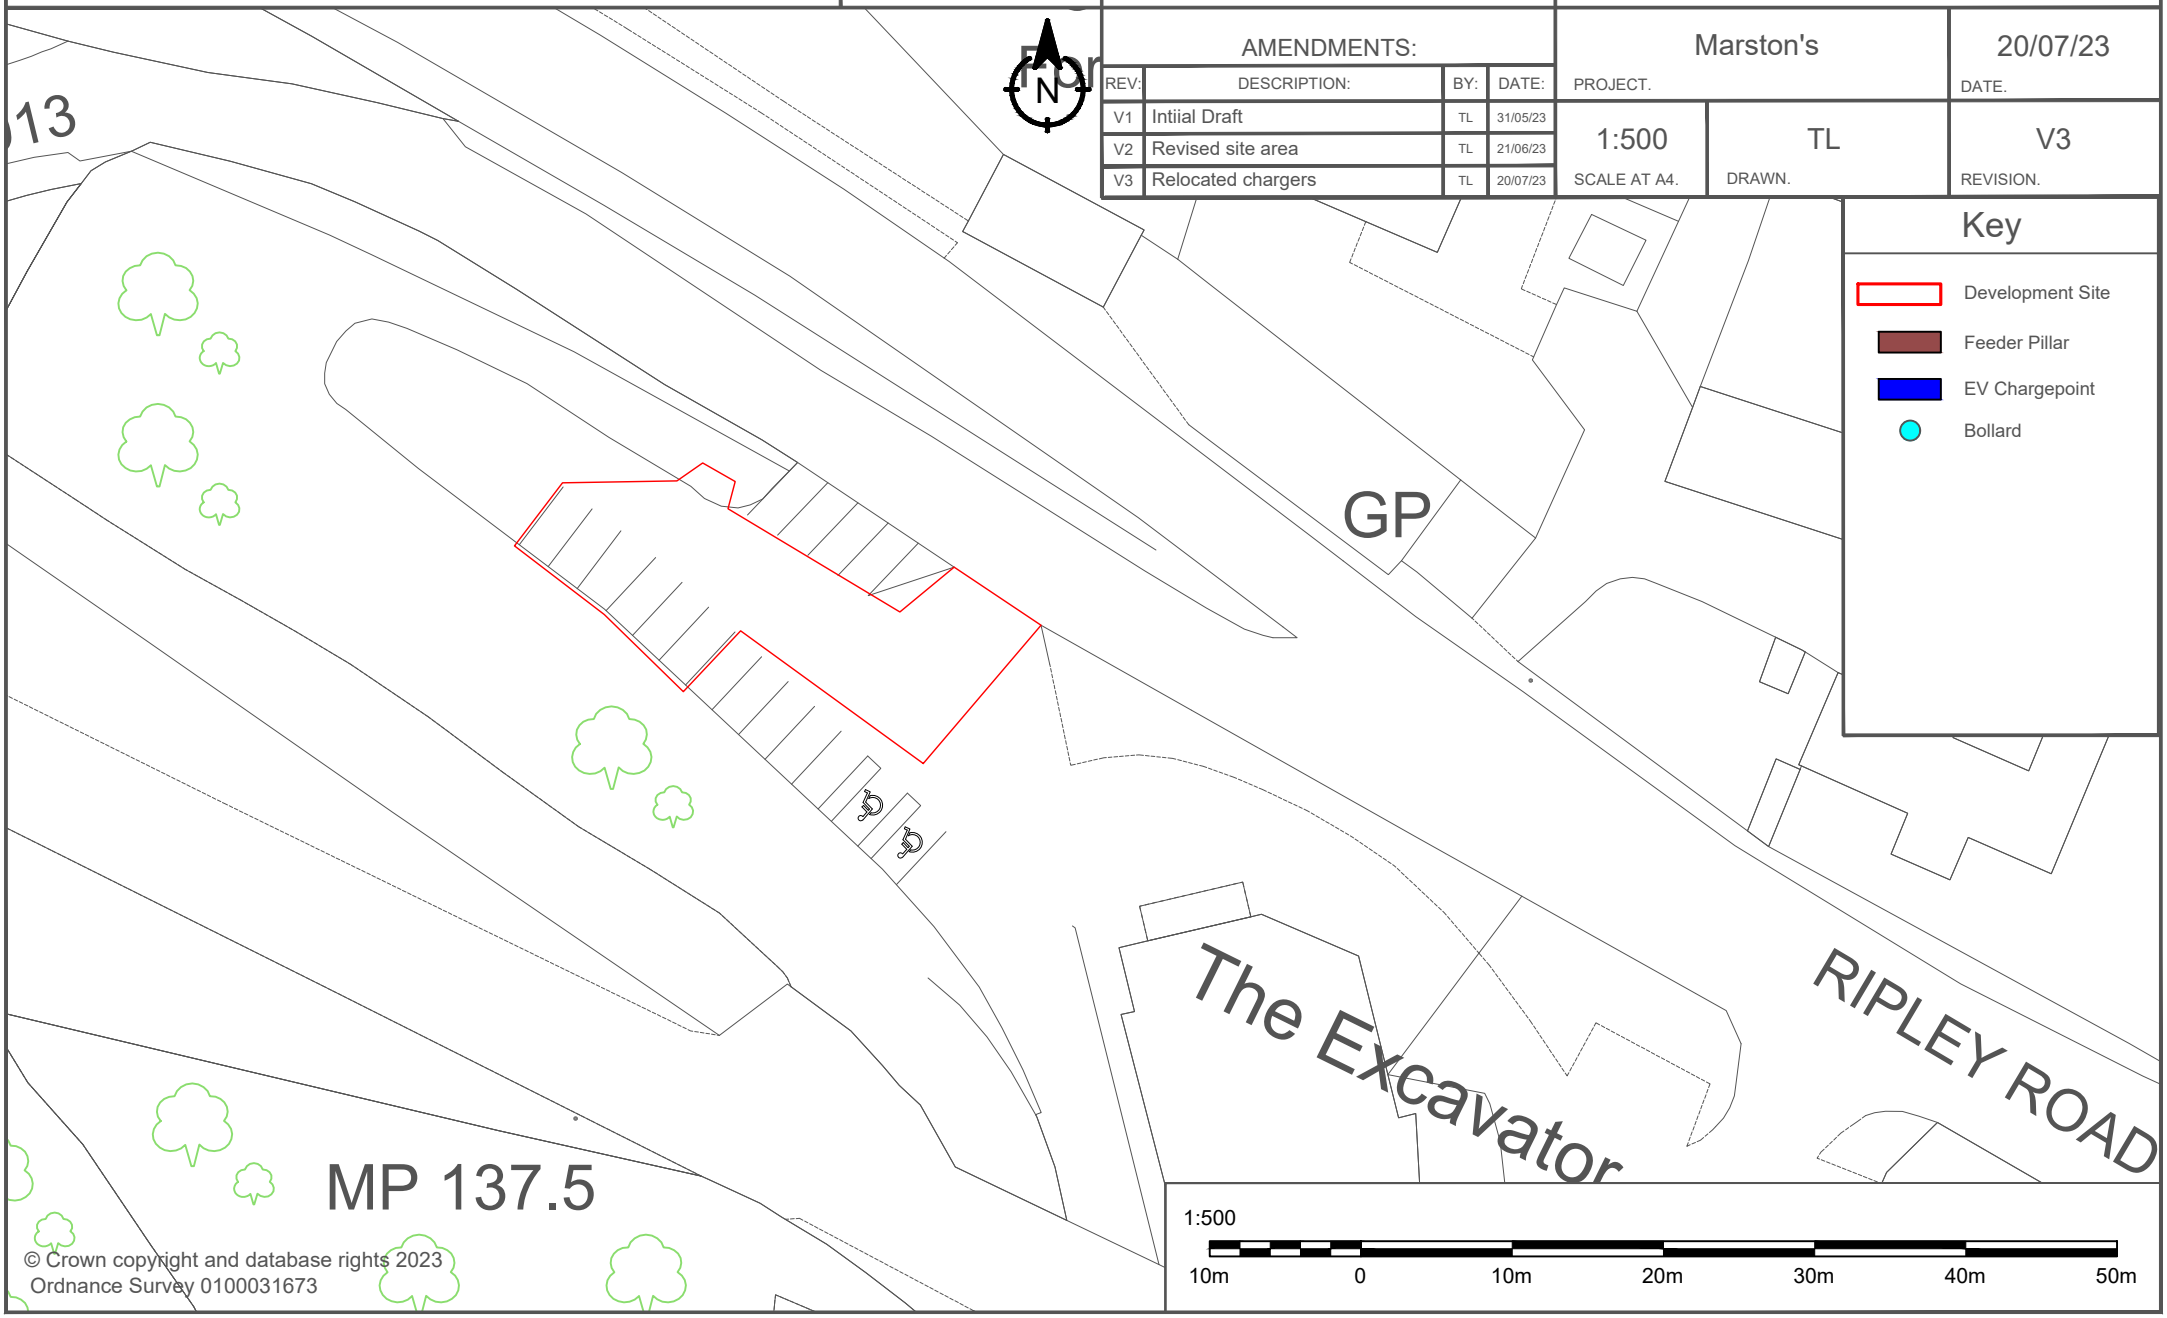

© Crown copyright and database rights 2023
Ordnance Survey 0100031673