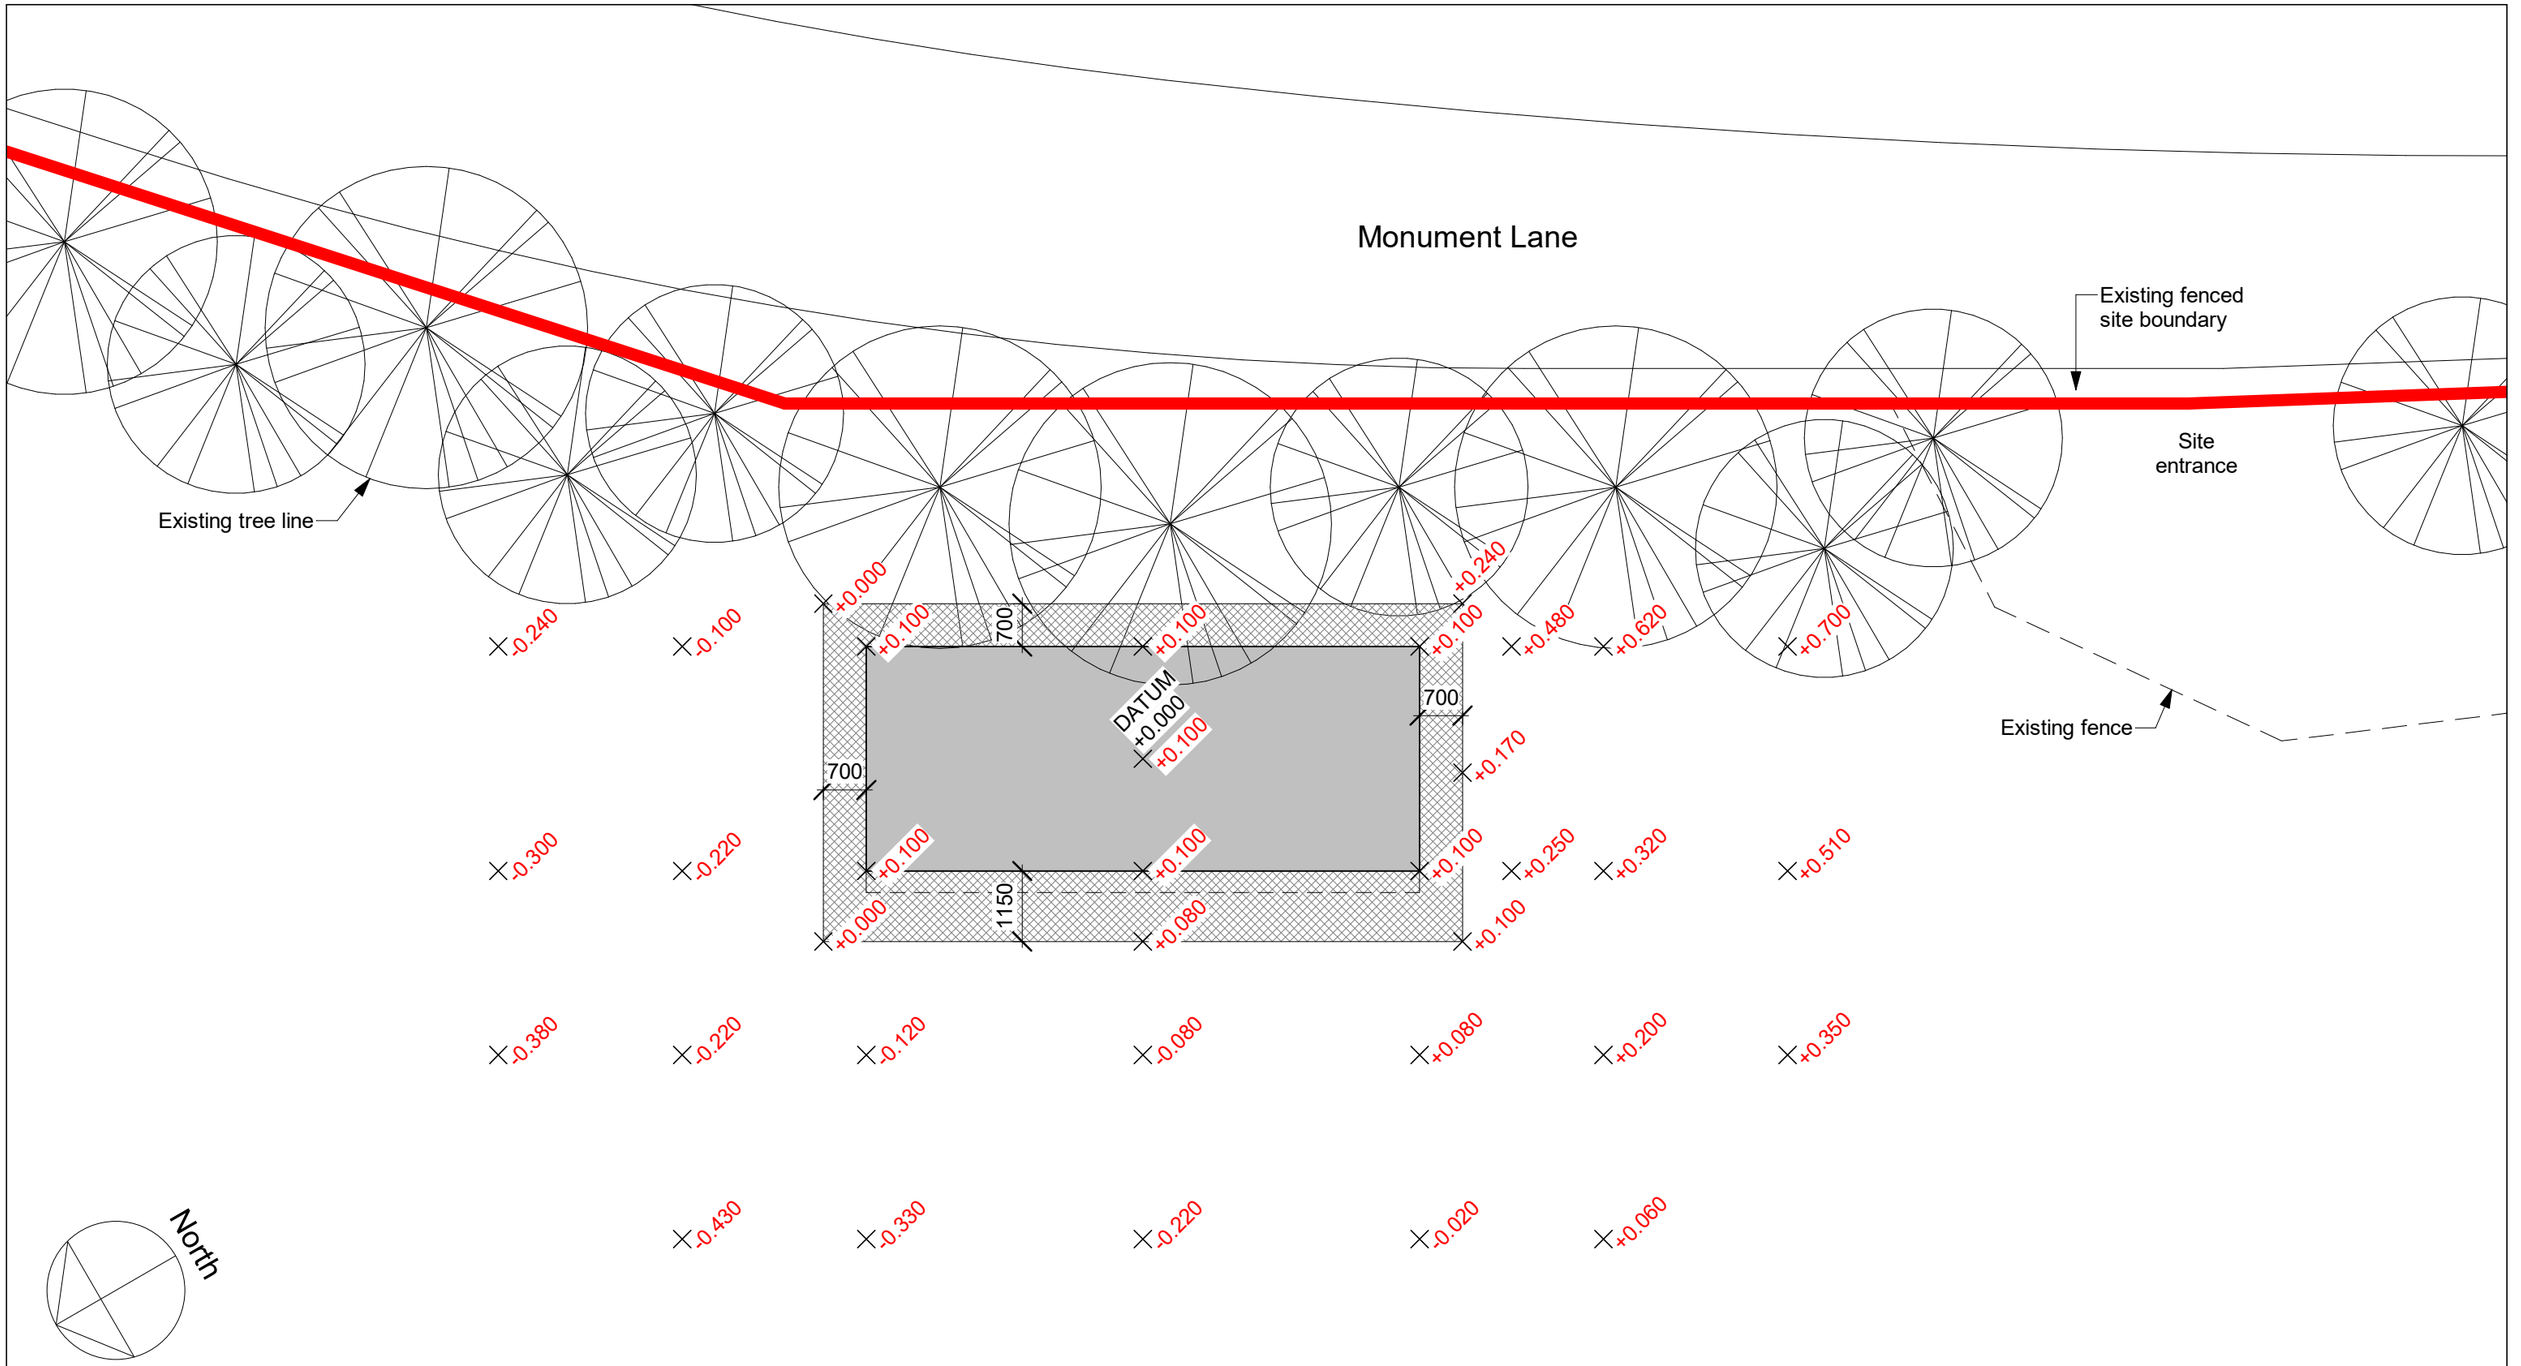


PROJECT

# Land Off Monument Lane

SHEET

## Proposed Finished Levels

DRAWING NUMBER: 23-01-102

REV: A

SCALE (@ A3): 1 : 100

DATE: 19.07.23

KEY

+0.000 Proposed floor level or ground level including finishes

Proposed shelter

Proposed hardcore area

19/07/2023 19:34:27