

drawing title: **SKETCH SCHEME : Existing Site Plan**

architect | **Studio Gedye Ltd.**
The Studio, 2 Roslyn Road, Hathersage, Derbyshire, S32 1BY
tel: 0791 253 4372 email: sgedye@mac.com

Studio Gedye Ltd. Company no. 6798928 VAT no. 925048822

project: **Crich Gallery**
client: **Gill Wilson & Keith Logan**
project no: 08110

drawn by: RW
app'd:
date: Aug 2022
scale: 1: 200
drawing no: 001
rev: -

studiogedye



drawing title: **SKETCH SCHEME : Existing Ground Floor Plan**

architect | **Studio Gedye Ltd.**
The Studio, 2 Roslyn Road, Hathersage, Derbyshire, S32 1BY
tel: 0791 253 4372 email: sgedye@mac.com

Studio Gedye Ltd. Company no. 6798928 VAT no. 925048822

project: **Crich Gallery**
client: **Gill Wilson & Keith Logan**
project no: 08110

drawn by: RW
app'd:
date: Aug 2022
scale: 1: 100
drawing no: 002
rev: -

studiogedye

EXISTING ELEVATION

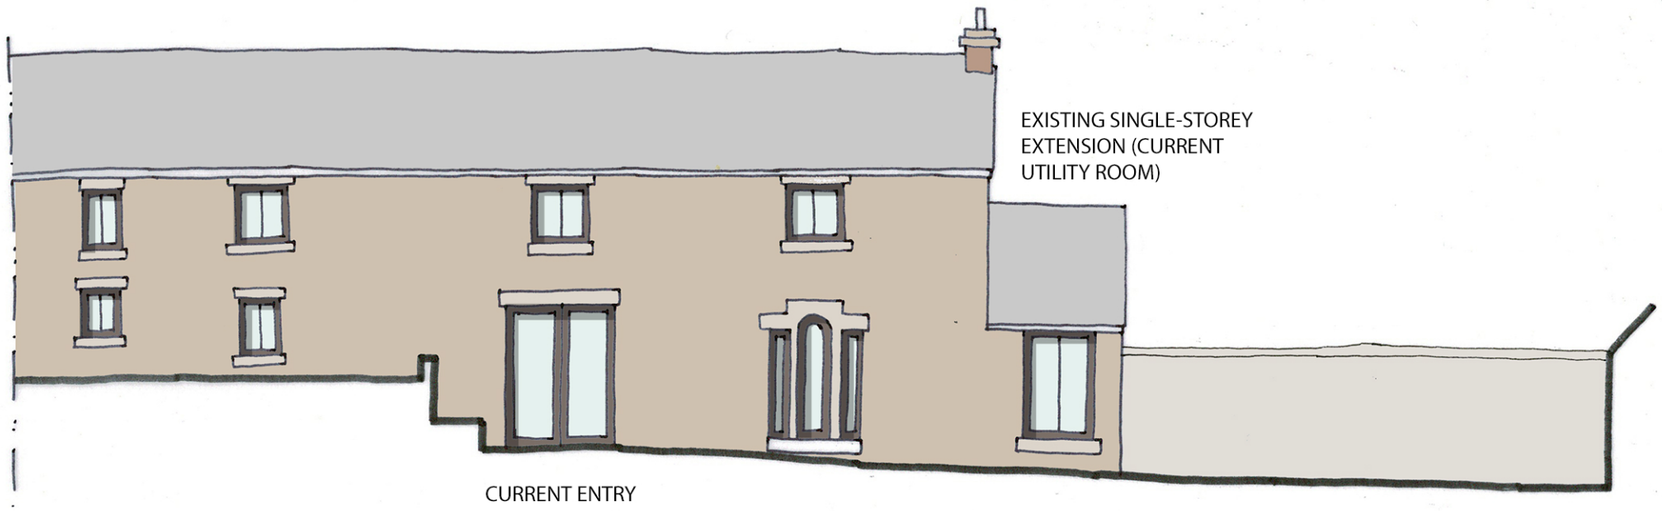

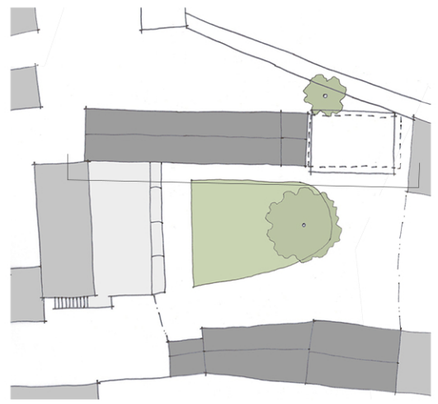

EXISTING FIRST FLOOR PLAN

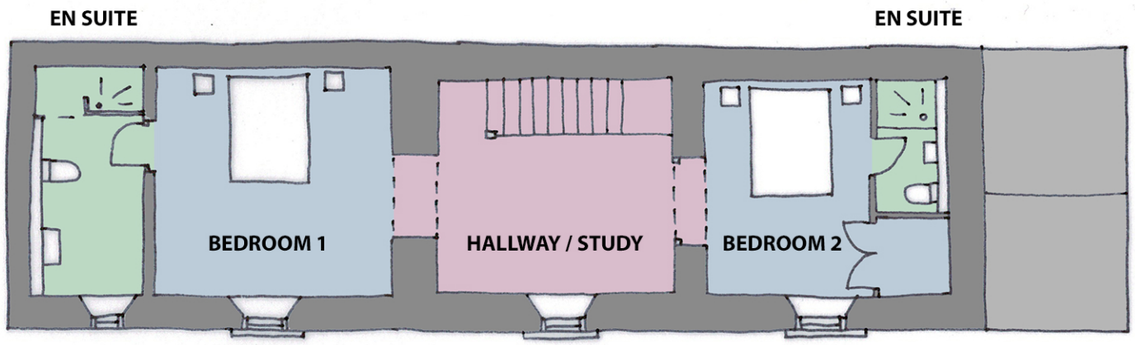

architect | **Studio Gedye Ltd.**
The Studio, 2 Roslyn Road, Hathersage, Derbyshire, S32 1BY
tel: 0791 253 4372 email: sgedye@mac.com

Studio Gedye Ltd. Company no. 6798928 VAT no. 925048822

project: **Crich Gallery**
client: **Gill Wilson & Keith Logan**
project no: 08110

drawing title: **SKETCH SCHEME : Existing Elevation & First Floor Plan**
drawn by: RW
app'd:
date: Aug 2022
scale: 1: 100
drawing no: 003
rev: -

studiogedye