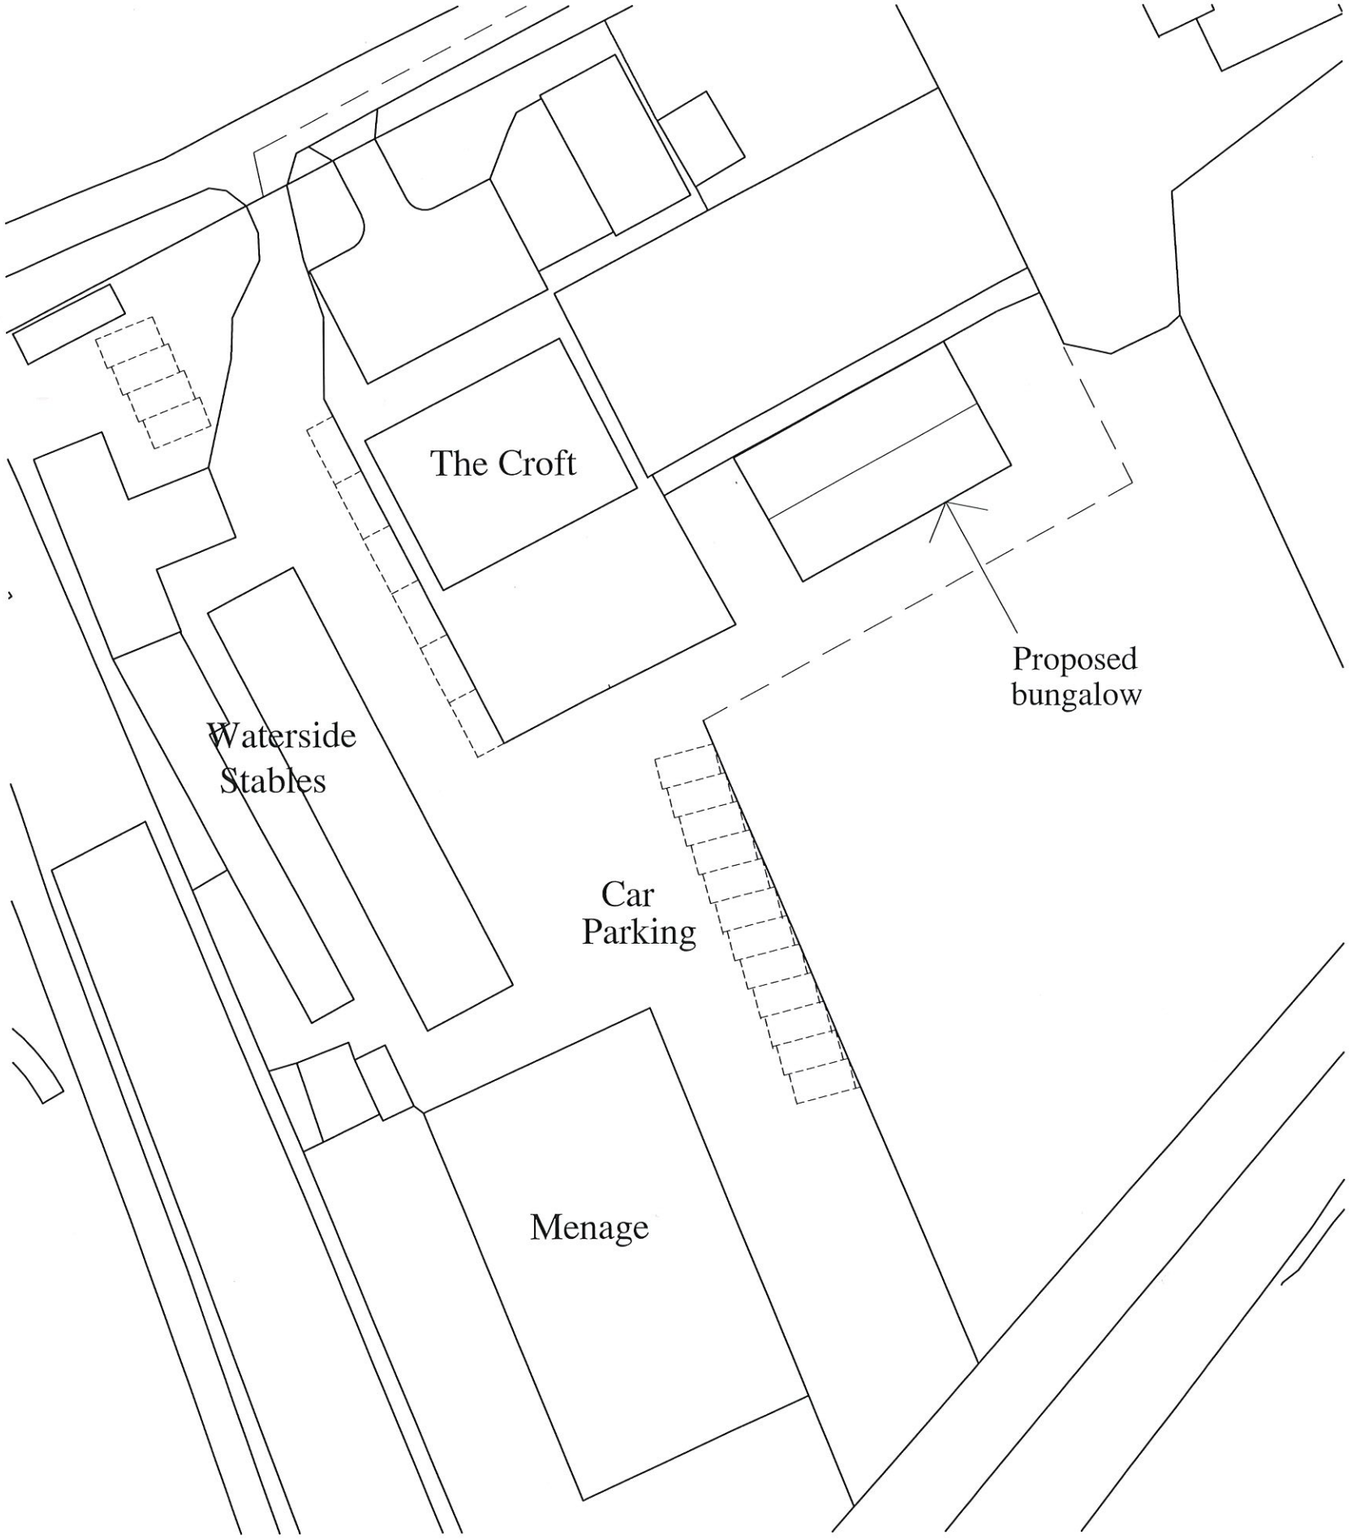

Block Plan Scale 1 : 500

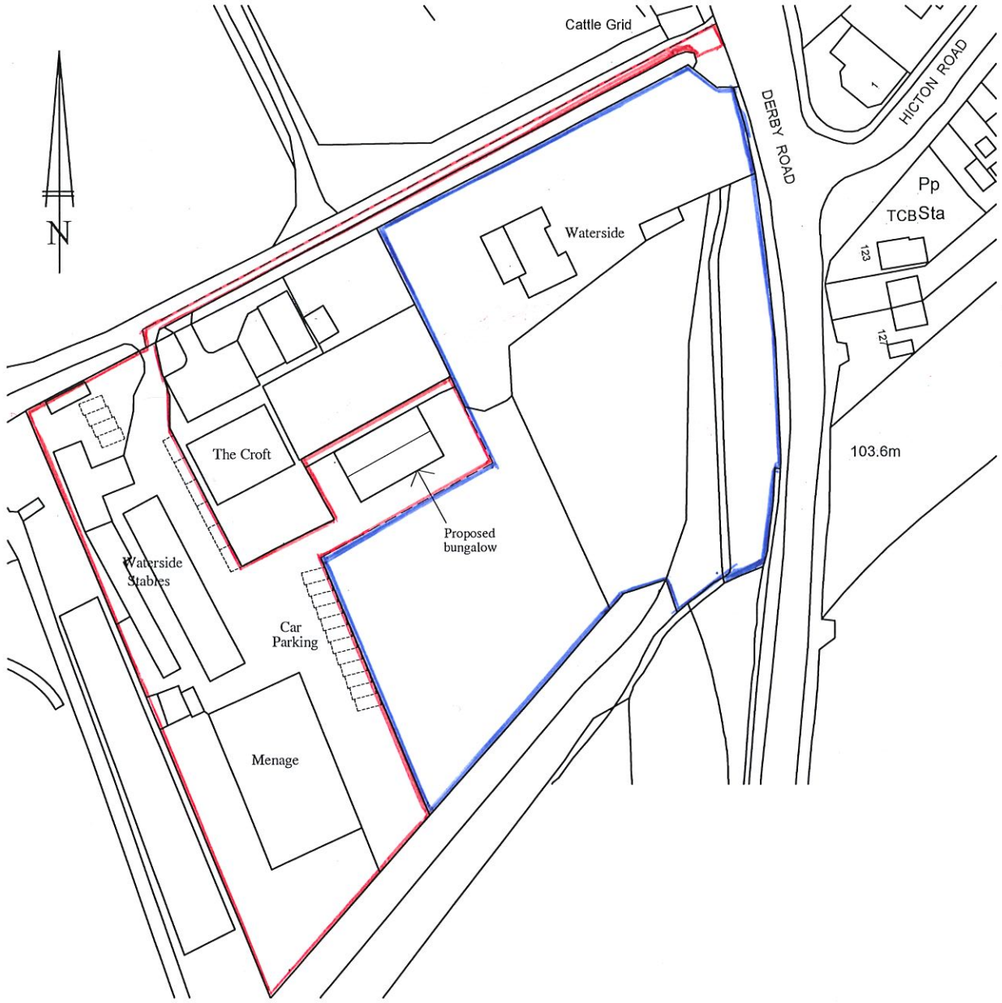

Location Plan Scale 1 : 1250

NTR Design
& Build Limited

NTR Design & Build limited
212a Derby Road
Swanwick
Derbys DE55 1AD
Telephone 07966 432317
Fax 01773 609233
Email - ntrdesign@btinternet.com

Project Title		
Waterside Stables, Derby Road, Swanwick, Derbys. DE55 1AD		
Drawing		
Proposed Dwelling Block Plan & Location Plan		
Scale	Drawn By	Revision
1:500 1:1250	NTR	
Date	Drawing No	
July 2023	JR1/07/23	