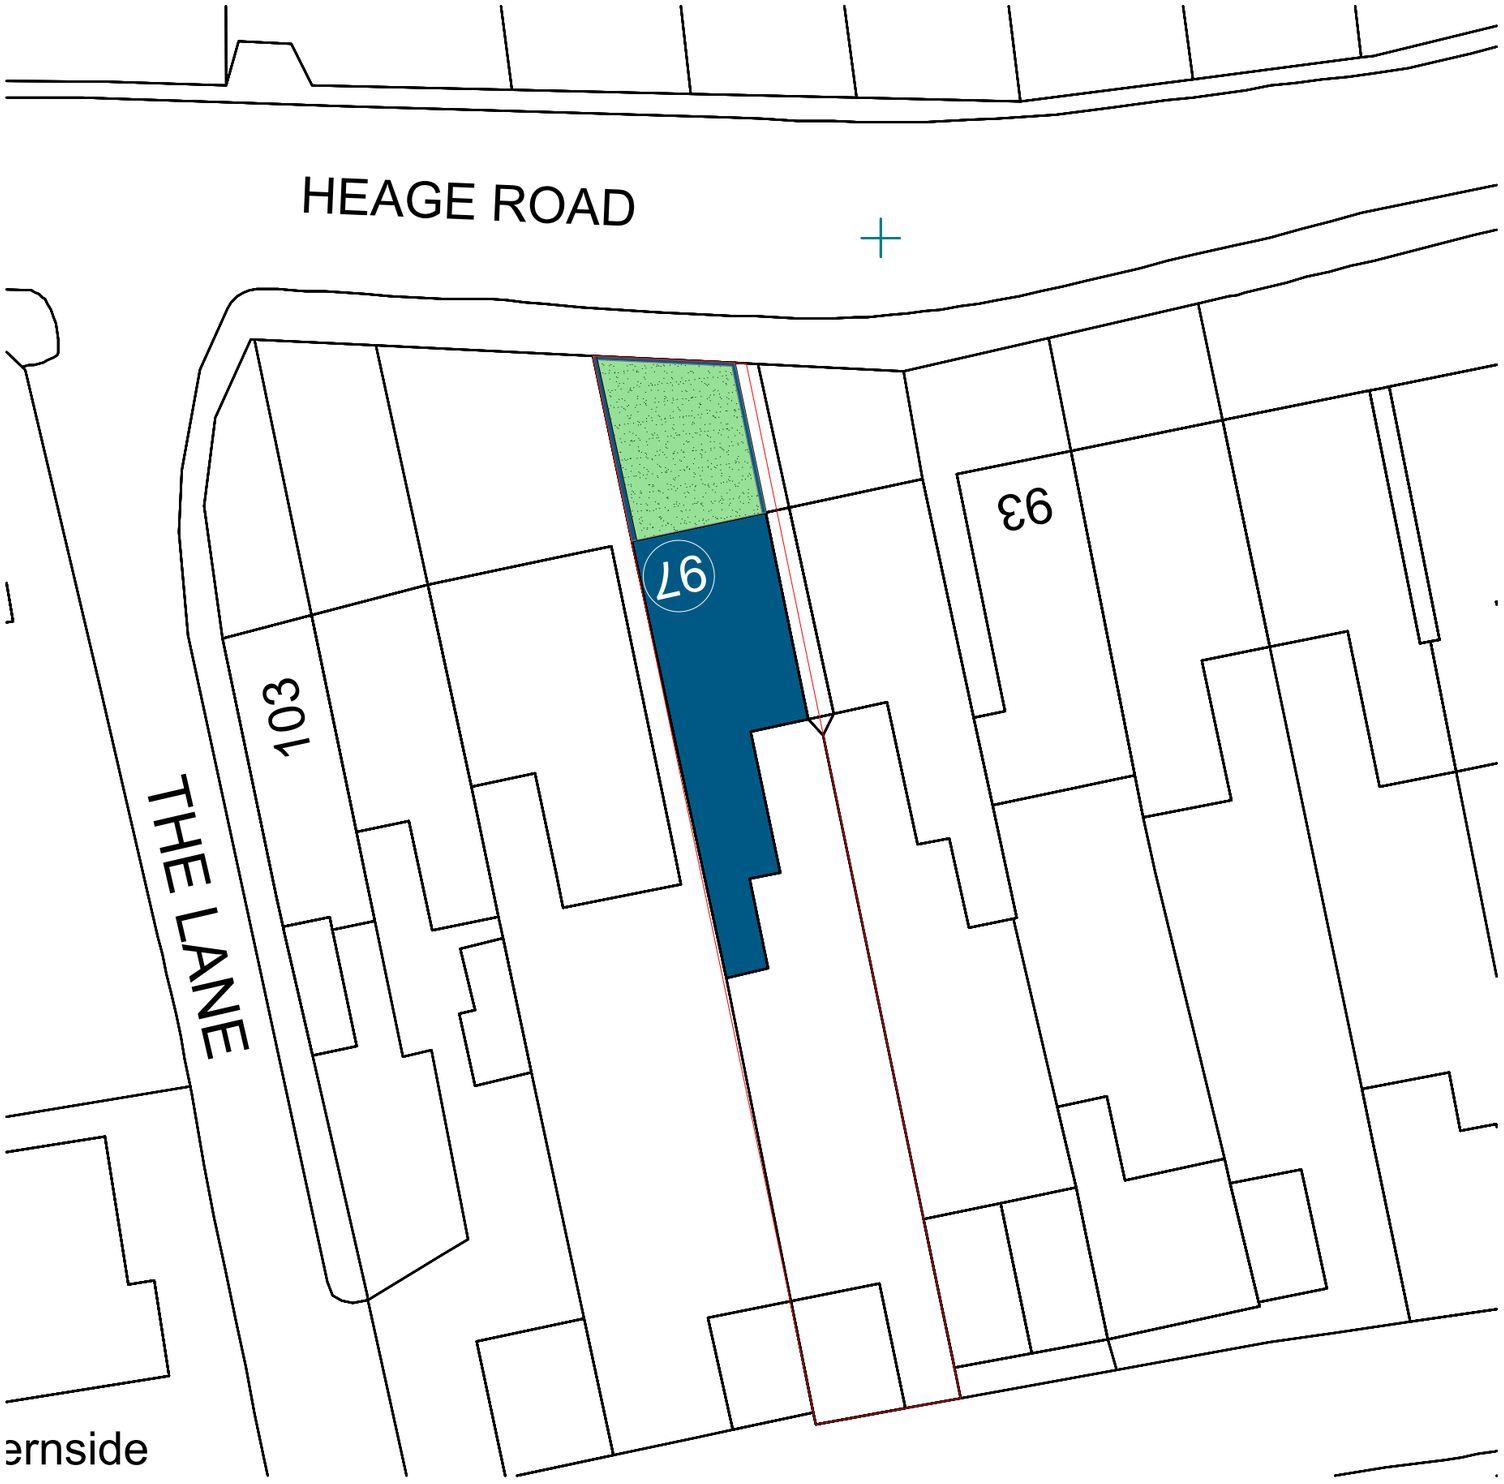

EXISTING BLOCK SITE PLAN
Scale 1:250

Revision History

RevID	ChID	Change Name	Date

Planify

97 Heage Road, Ripley, DE5 3GE

97 Heage Road,
Ripley
DE5 3GE

Project Details
New Driveway and Crossover

Drawing Status
Planning Permission

Drawn By
Kev Miller

Date
21/07/2023

Checked by
N/A

Date

Drawing Scale
1:250

Layout ID
A.02

Revision