

EXISTING ELEVATION SCALE 1:100

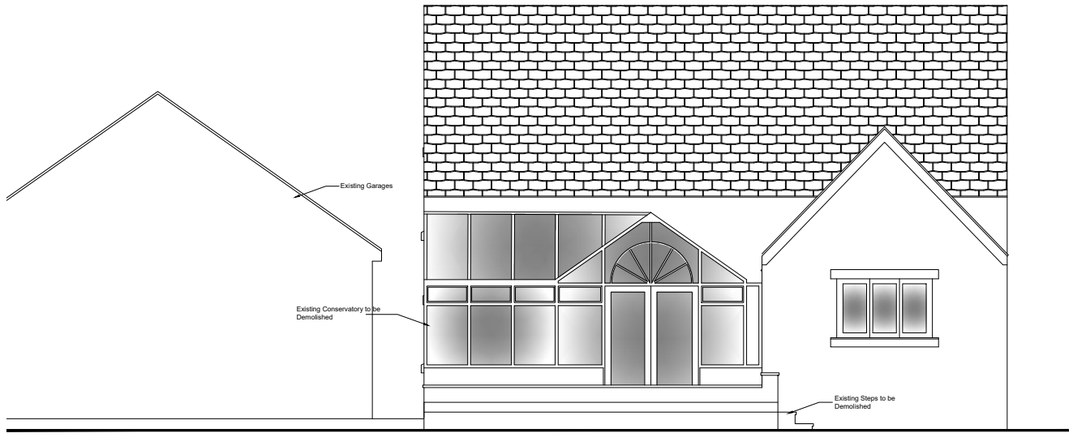

EXISTING ELEVATION SCALE 1:100

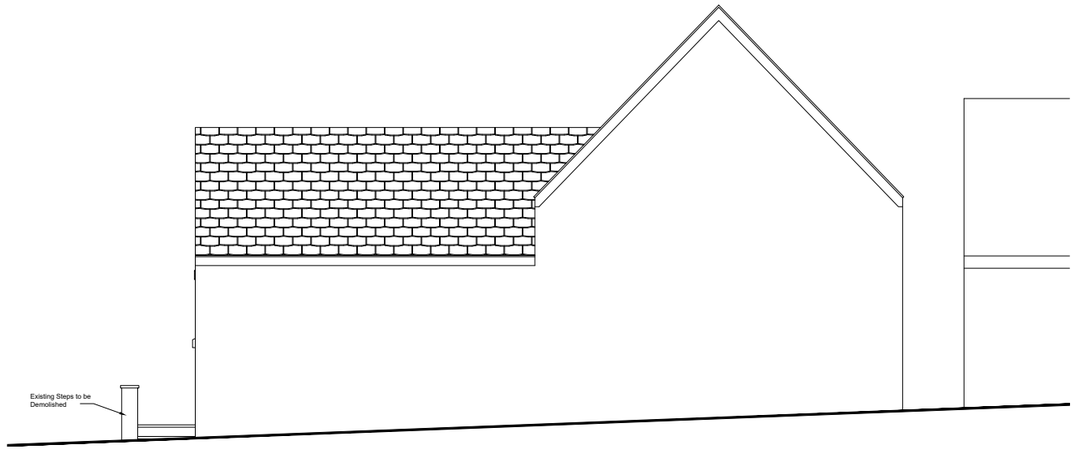

EXISTING ELEVATION SCALE 1:100

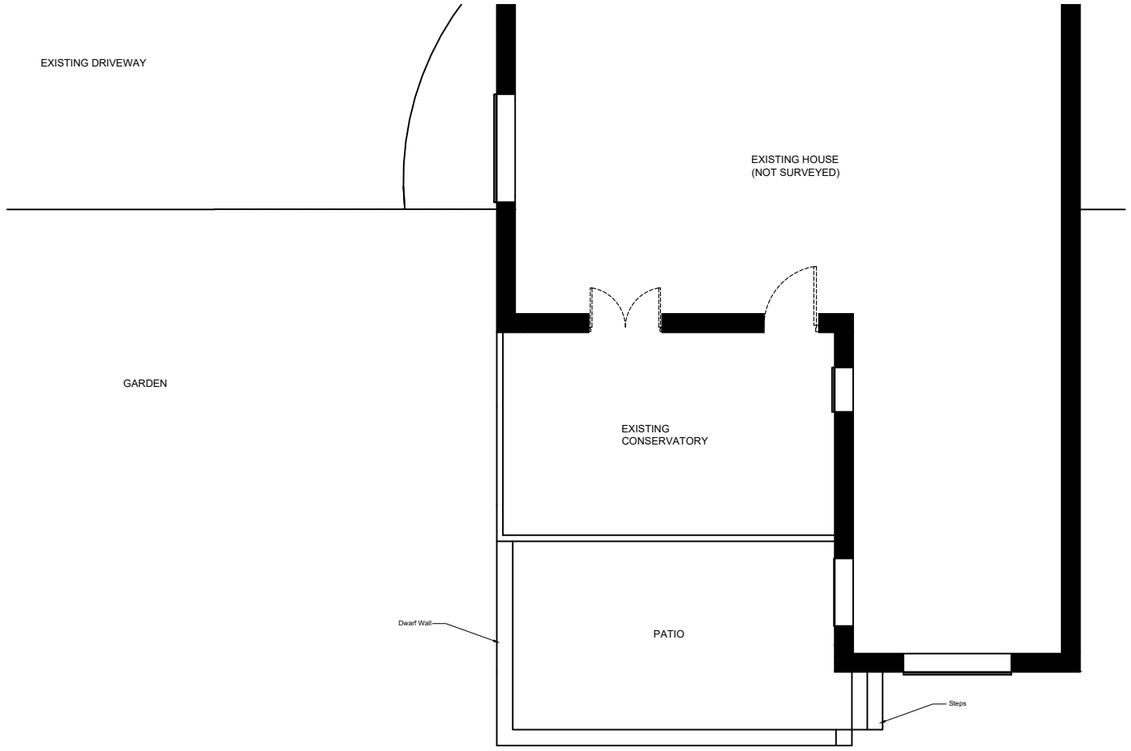

EXISTING FLOOR PLAN SCALE 1:100

Scale (m)

0 0.5 1.0 1.5 2.0 2.5 3.0 3.5 4.0

Notes

This drawing has been produced for planning purposes only.

REV	DATE	REASON
A	03/07/2023	N/A
B	10/07/2023	LABELLING AMENDED

naturalstructures
beautiful buildings

Client
Ms Malgorzata Zurek &
Mr Neil Crawley

Site Address
35A, Main Road, Smalley, DE7 6EF

Drawing Title
Existing

Drawing Status
Planning

Scale(s)		Original Paper Size
1:100		A3
Drawn By		Date
R.Nerini		03/07/23
Job No.	Drawing No.	Revision
2265	E01	B