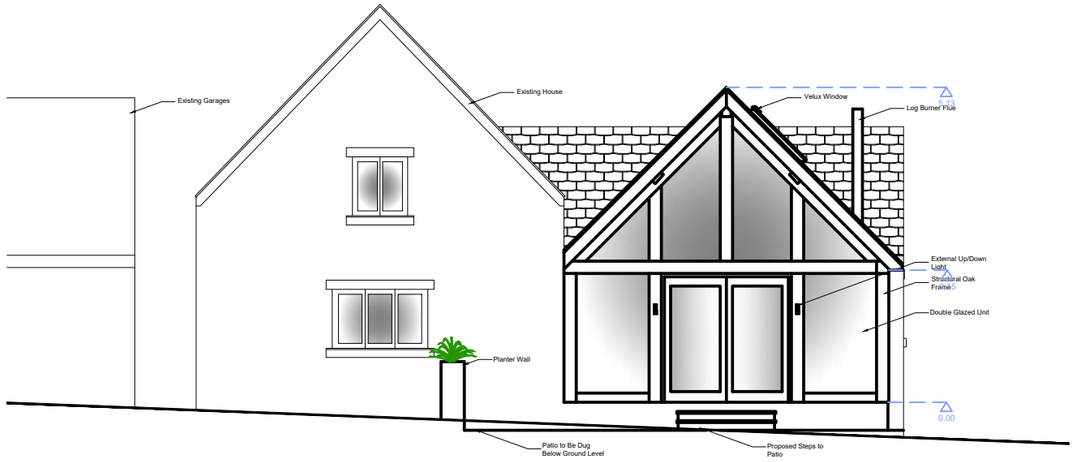

PROPOSED ELEVATION SCALE 1:100

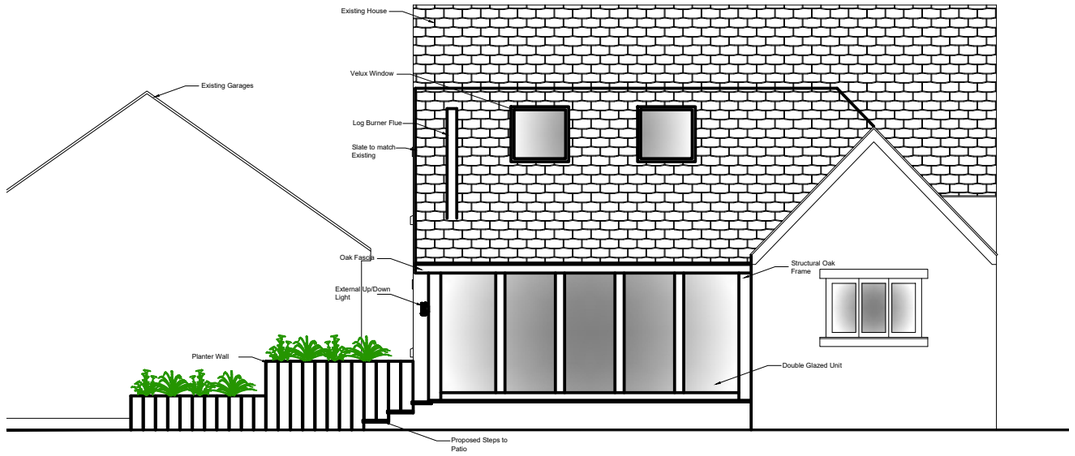

PROPOSED ELEVATION SCALE 1:100

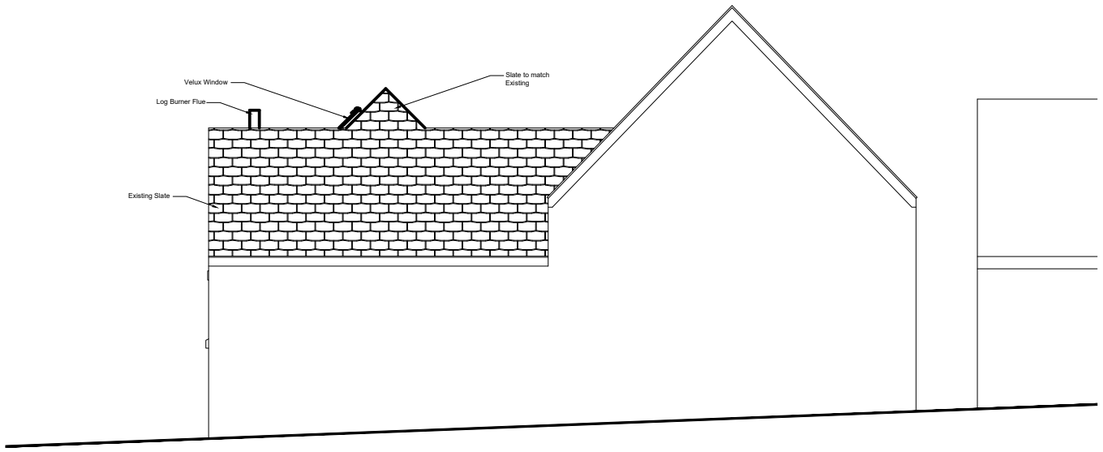

PROPOSED ELEVATION SCALE 1:100

Notes

This drawing has been produced for planning purposes only.

REV	DATE	REASON
A	03/07/2023	N/A
B	10/07/2023	LABELLING AMENDED

Scale (m)

0 0.5 1.0 1.5 2.0 2.5 3.0 3.5 4.0

naturalstructures
beautiful buildings

Client
Ms Malgorzata Zurek &
Mr Neil Crawley

Site Address
35A, Main Road, Smalley, DE7 6EF

Drawing Title
Proposed Elevations

Drawing Status
Planning

Scale(s): 1:100		Original Paper Size: A3
Drawn By: R.Nerini		Date: 03/07/23
Job No.: 2265	Drawing No.: P01	Revision: B