Site Plan

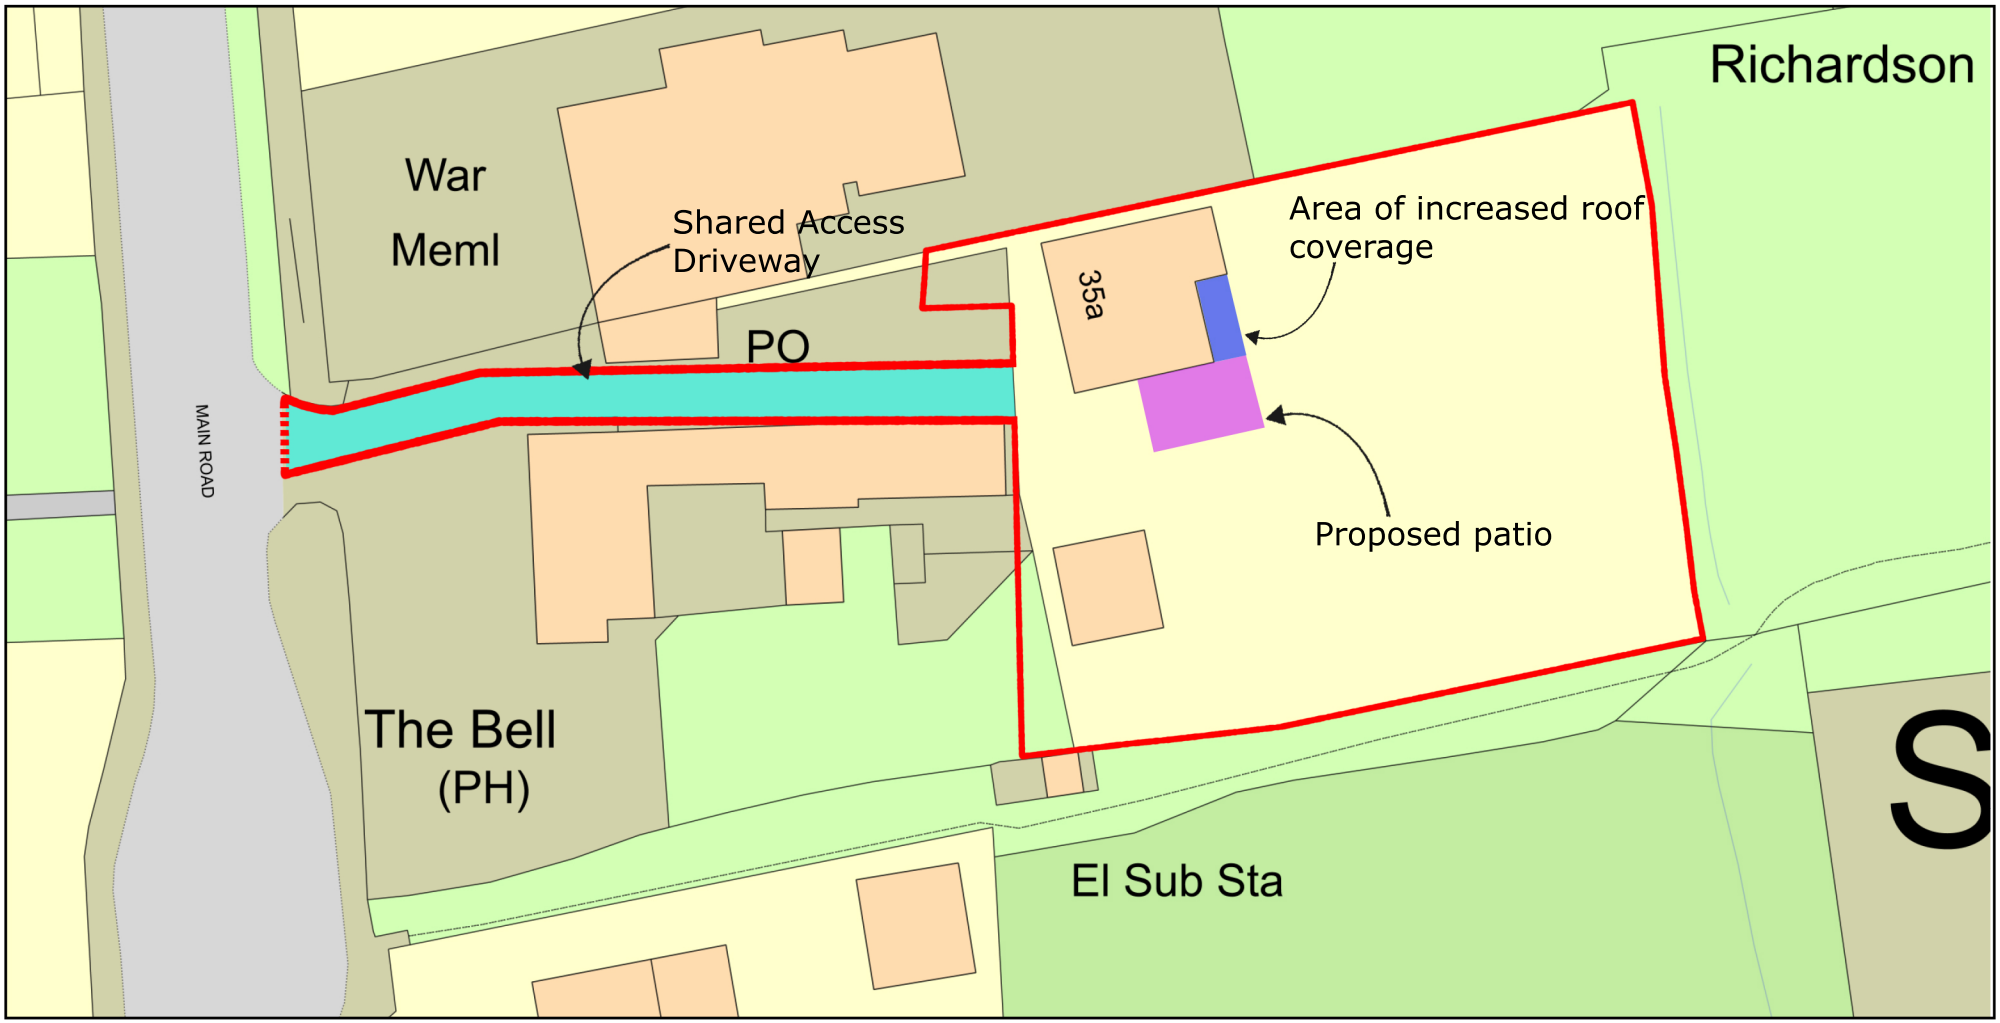

Plan Produced for: Neil Crawley

Scale: 1:500 @ A4

© Crown copyright and database rights 2023 OS 100042766