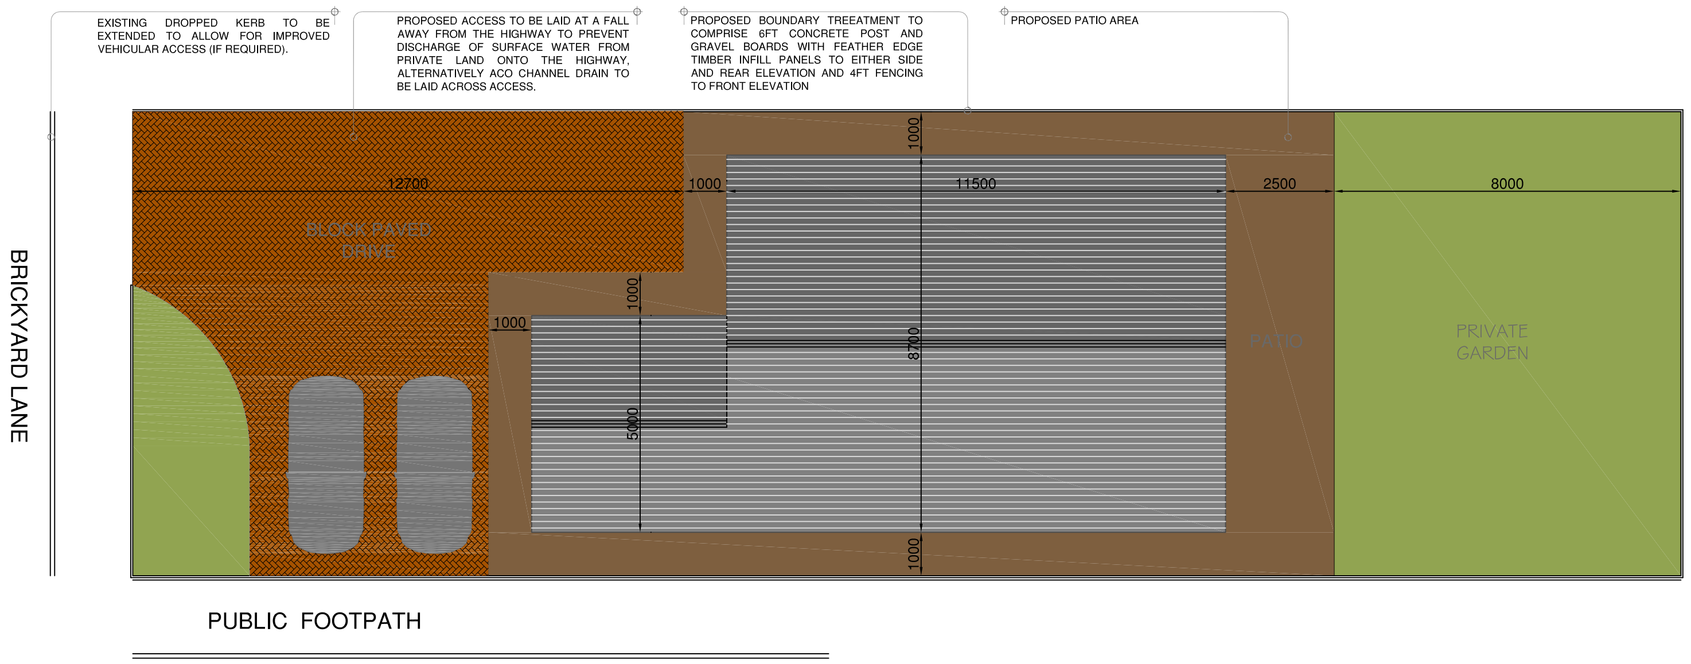
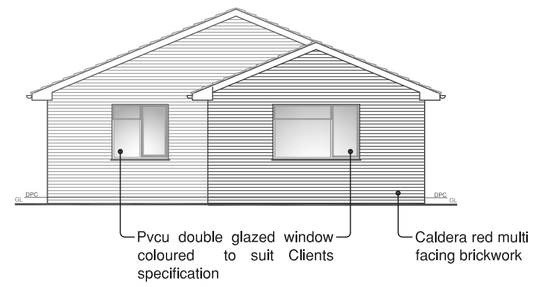


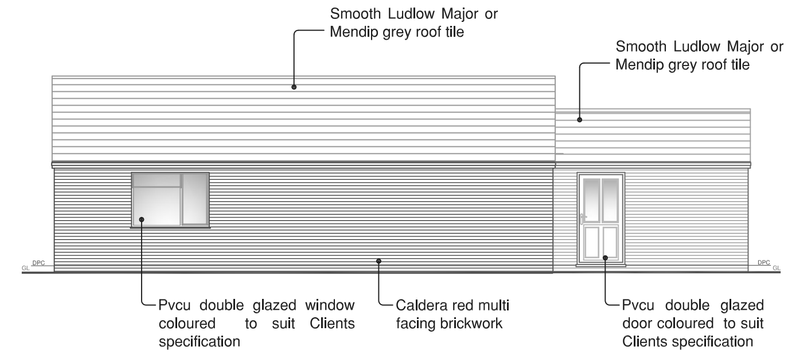

## Proposed Site Layout

Scale = 1:100



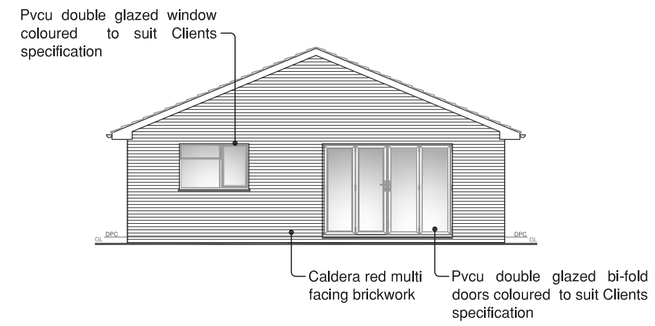

## Front Elevation

Scale = 1:100



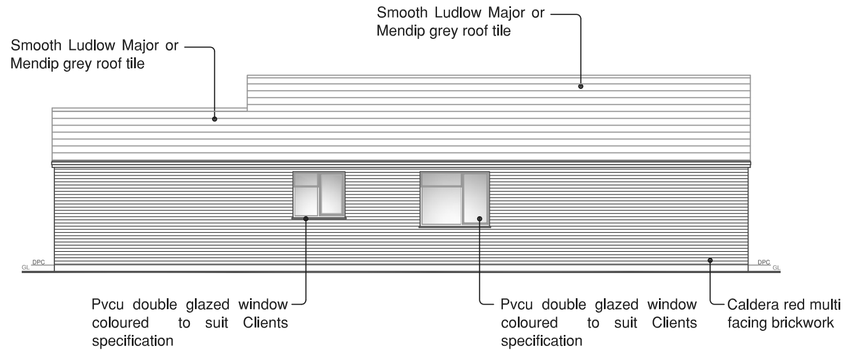

## Side Elevation

Scale = 1:100




## Rear Elevation

Scale = 1:100




## Side Elevation

Scale = 1:100




## Proposed Ground Floor Layout

Scale = 1:50




## BLOCK & LOCATION PLANS

SCALE = 1:500/1250

0 10

Scale 1:100 Metres

0 5

Scale 1:50 Metres

| Rev. | Date | Amendments | Initials |
|---|---|---|---|
| A | 24/07/23 | PROPERTY LENGTH REDUCED BY 1000mm REAR GARDEN INCREASED IN LENGTH. ROOF PITCH AMENDED TO 22.5° AND ROOF TILES AMENDED. | D. |

LEE SHERWOOD BUILDING CONTRACTORS LIMITED

Project

Proposed Detached Dwelling
Olympia Bungalow,
Brickyard Lane, Kilburn,
Derbyshire.

Drawing Title

PROPOSED LAYOUTS & ELEVATIONS.

H M CHAMBERS & PARTNERS
consulting civil and structural engineers
41a Derby Road , Heanor
Derbyshire. DE75 7QG
Telephone [01773] 718994

| Date | Drawing No. |
|---|---|
| March 2023 | N8443-01 A |
| Scale 1:50, 1:100 @ A1 | |

© copyright